

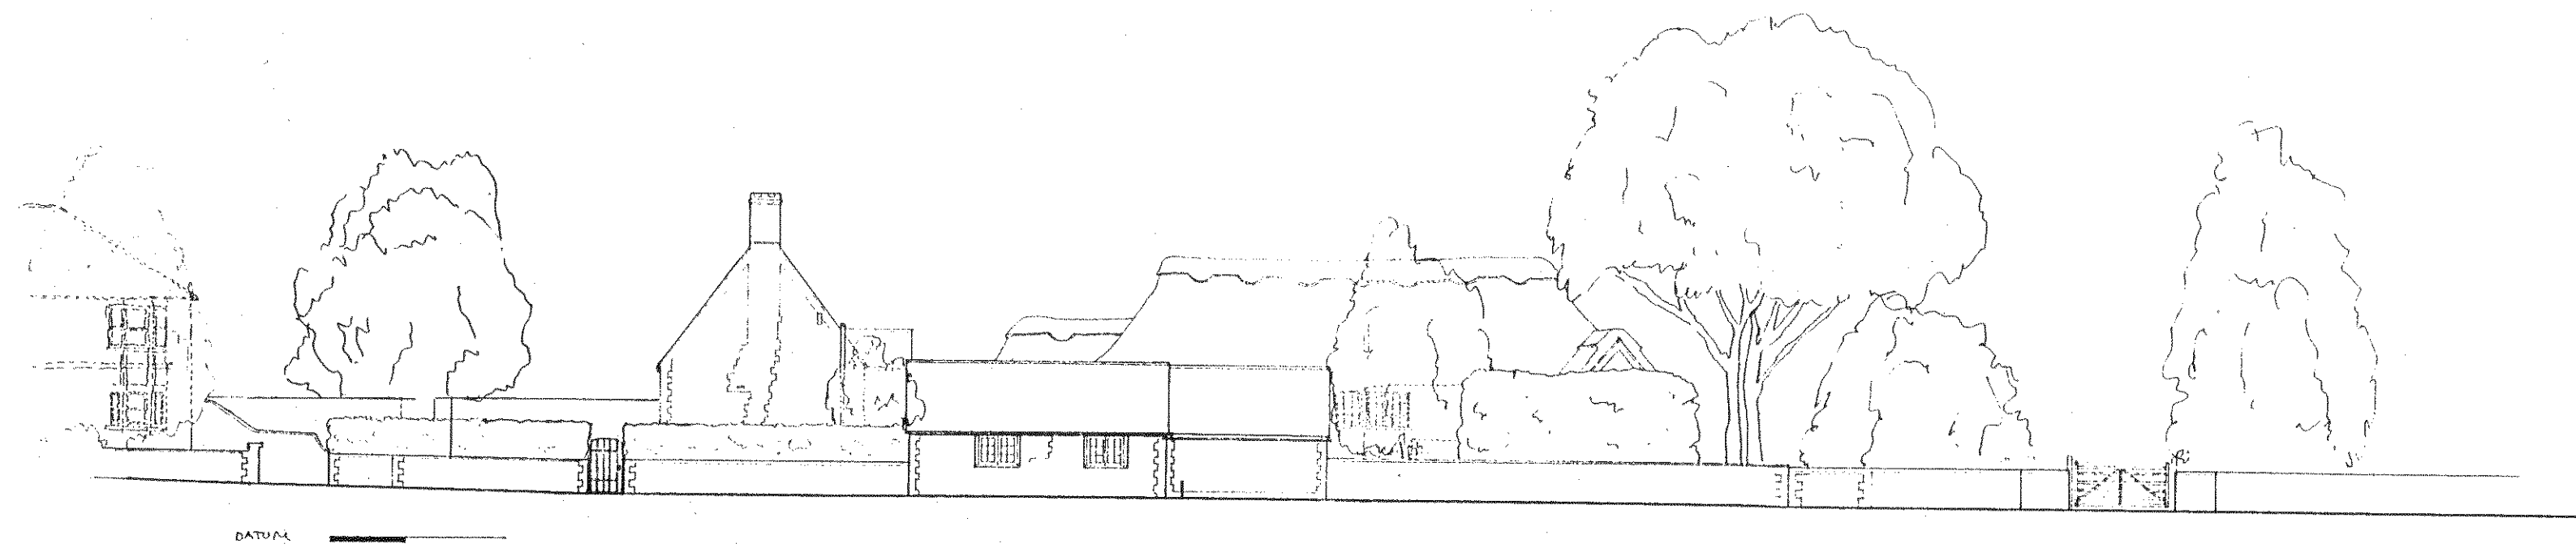


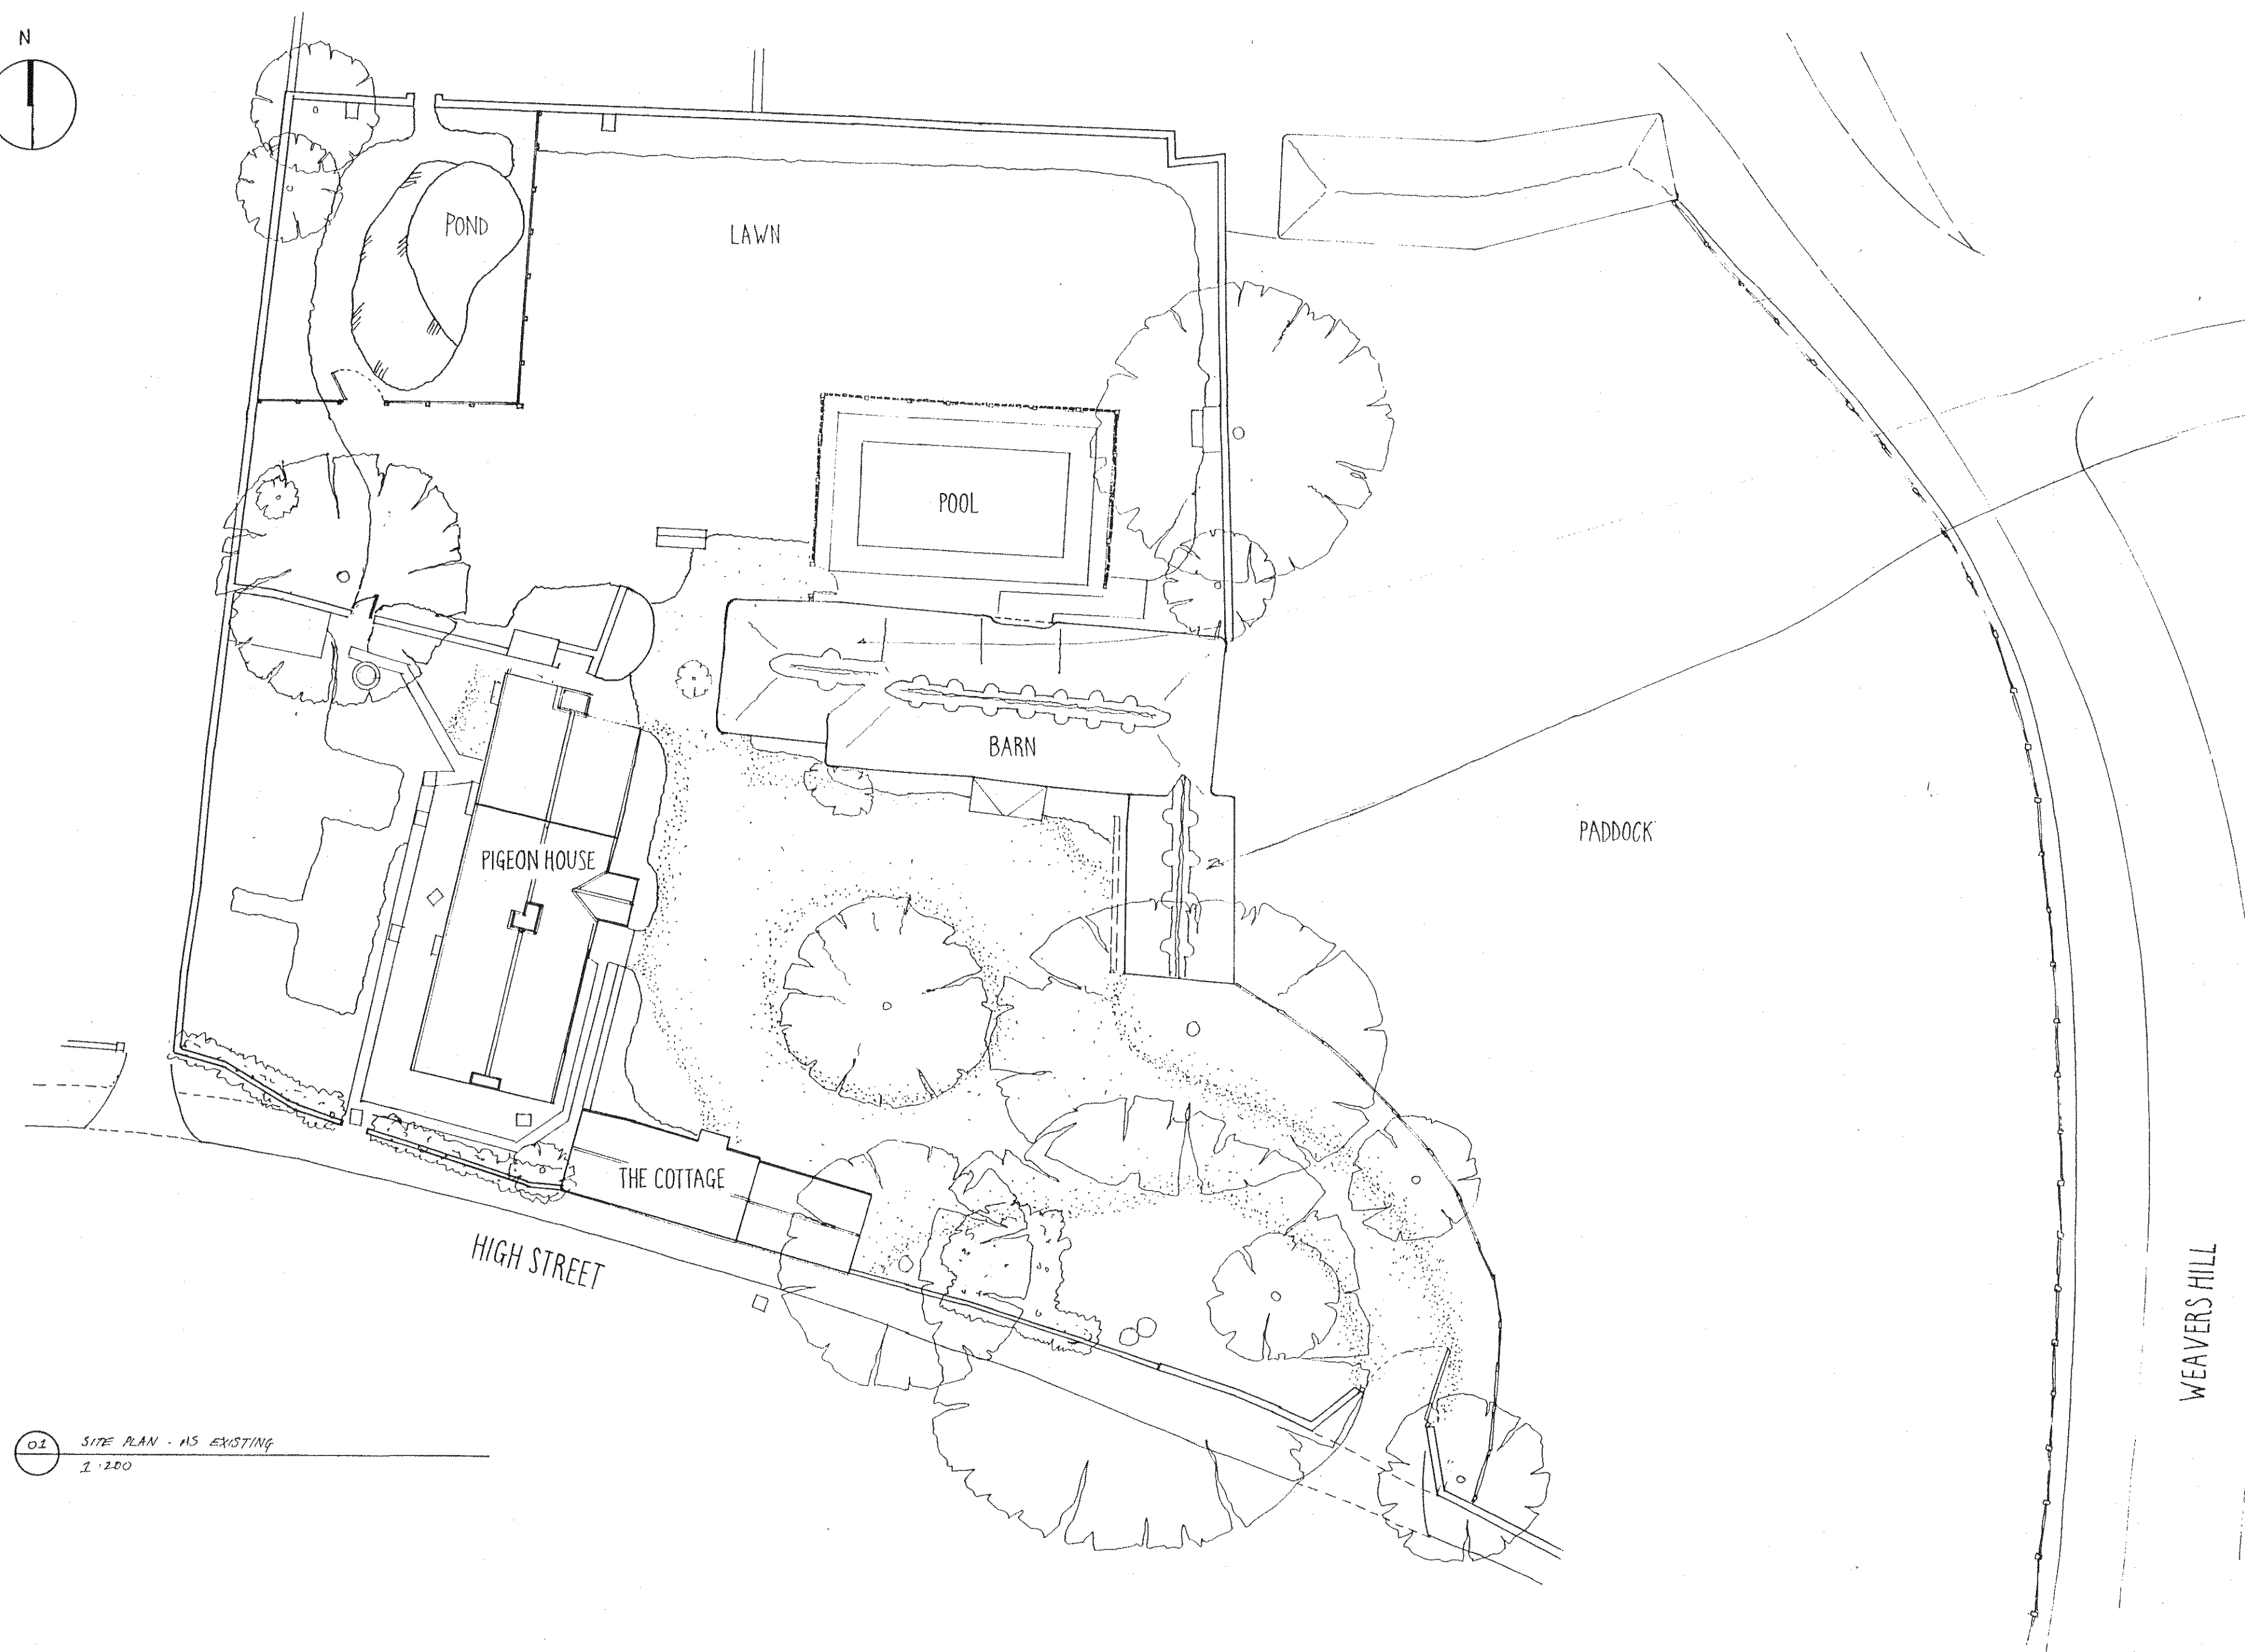

02 STREET ELEVATION
1:200

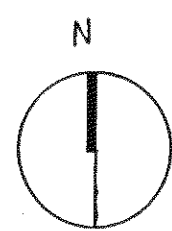

01 SITE PLAN - AS EXISTING
1:200

EXISTING WOOD POND TO BE DAY-LINED
& INSULATED WITH NEW FLEX & UNDER TO BURN
NEW GRASS POND TO SERVE SWIMMING POOL

EXISTING STABLE WARE TO BE DAY-LINED AND
INSULATED WITH NEW FLEX & UNDER & FLOOR
TO FORM NEW STAY / CLOSET

FOR LISTED BUILDING CASENOTE
PIGEON HOUSE, ANGMERING
SCALE: 1:200 @ A1 DRAWN: SEPT 2010 DWG: PHH-WB/D.01
SITE PLAN & STREET ELEVATION AS PROPOSED
MALCOLM SIMMONDS ARCHITECTS