



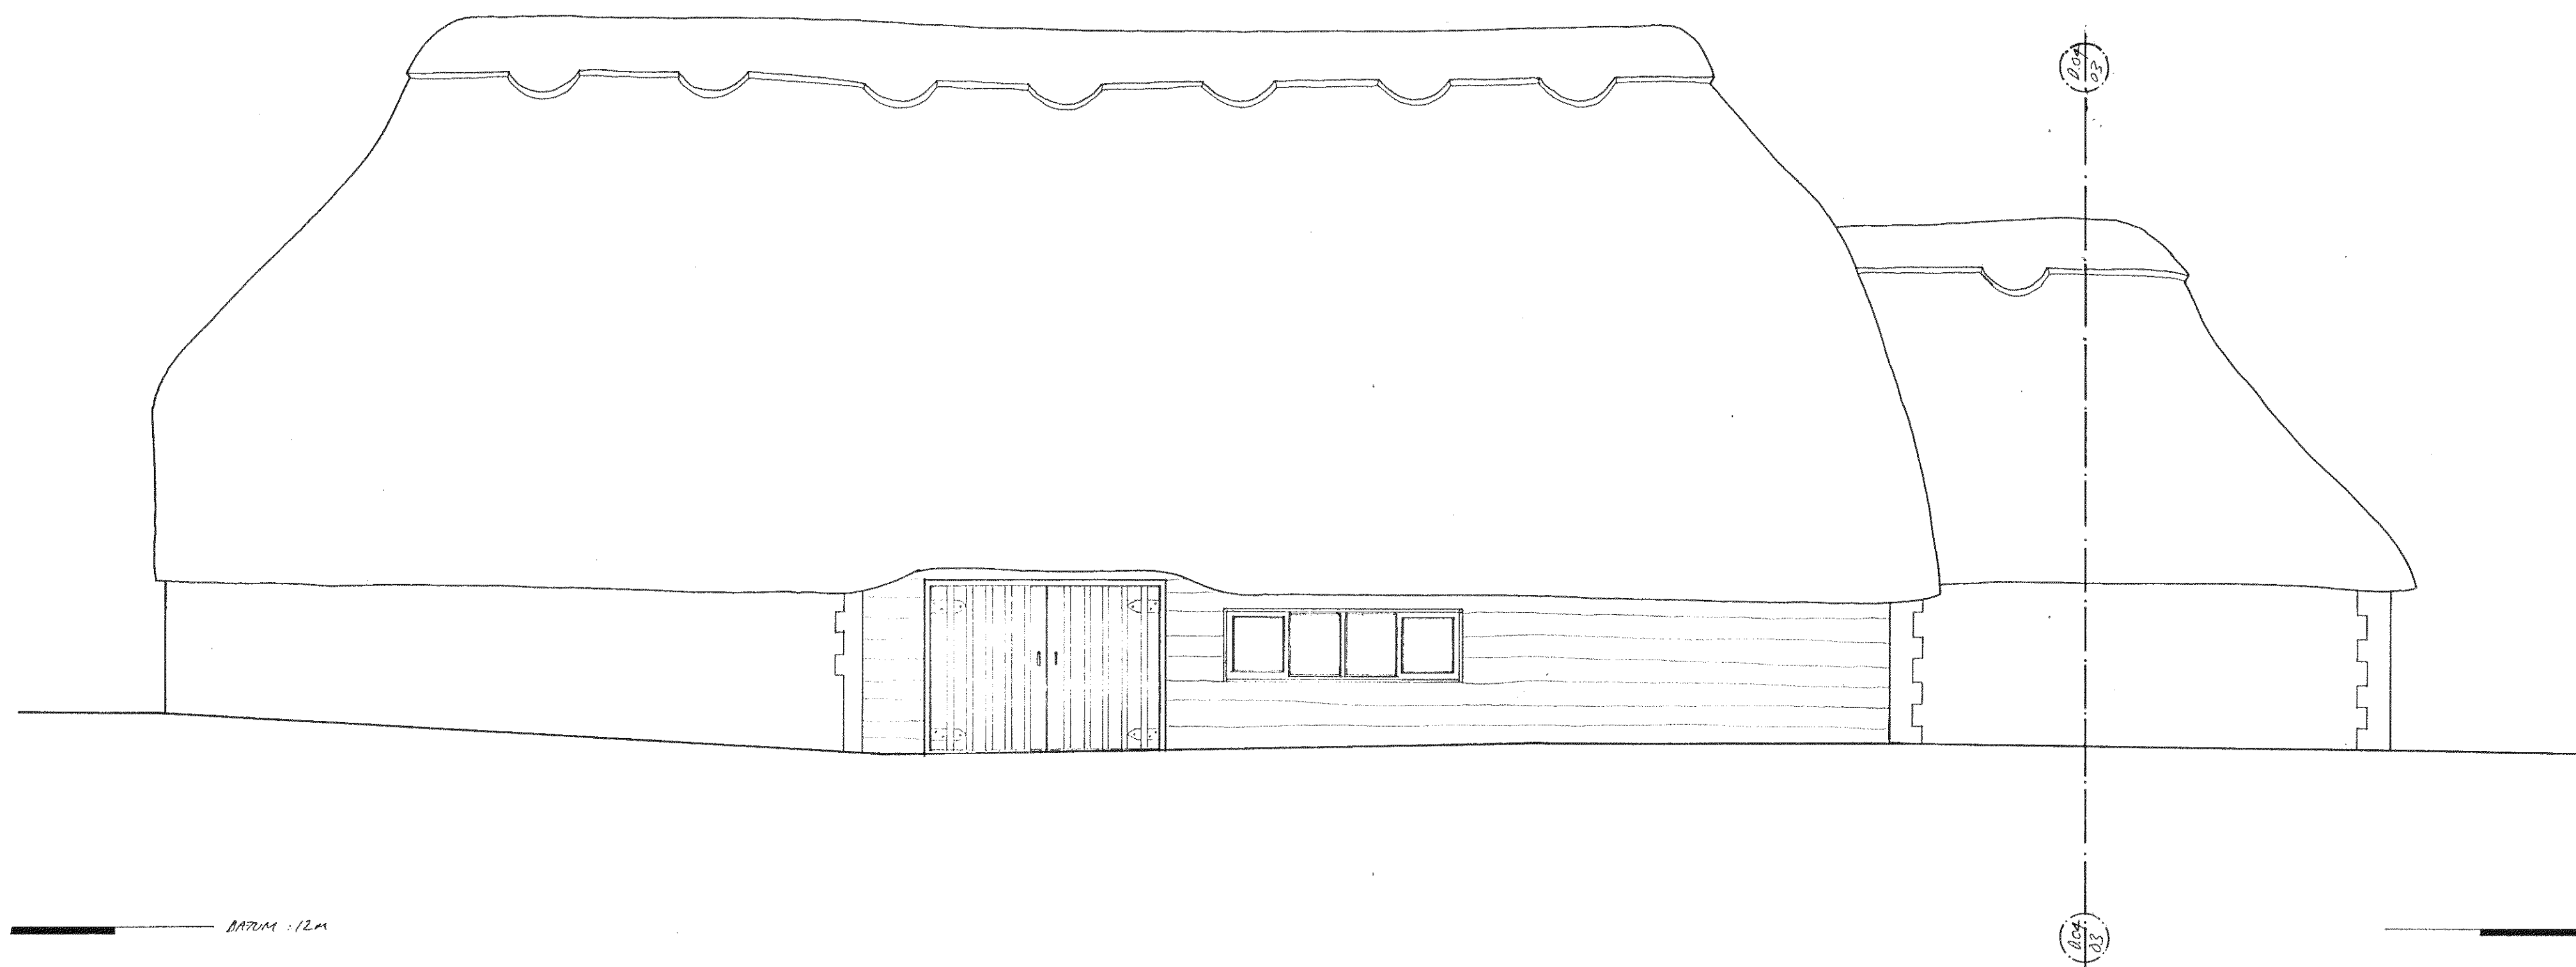

02 BARN: NORTH ELEVATION
1:50

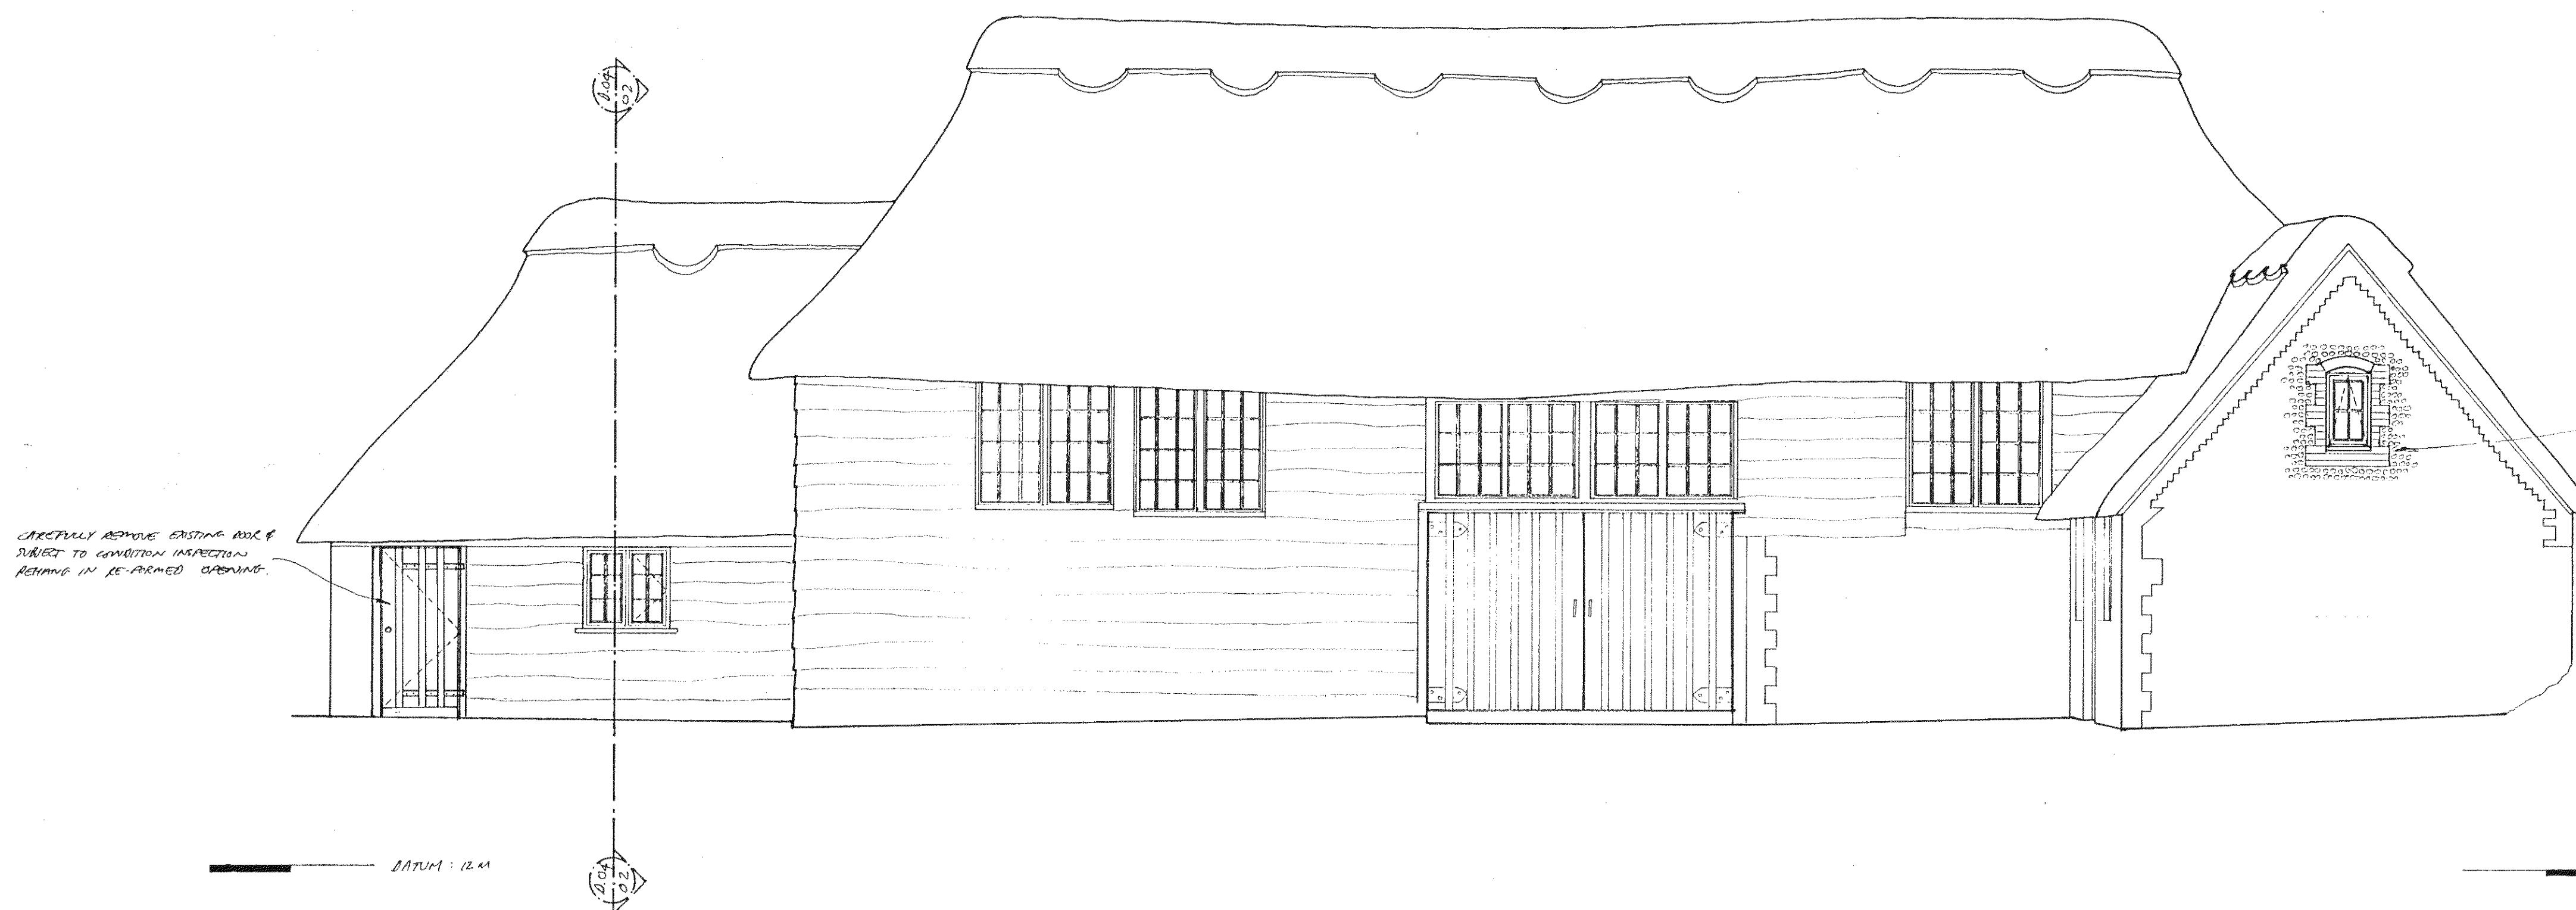

CAREFULLY REMOVE EXISTING ROOF &
SUBJECT TO CONVICTION INSPECTION
REPAIRS IN RE-ARMED CONCRETE.

CAREFULLY FORM WITH GRADING AT HIGH
LEVEL IN EXISTING FRONT WALK SETTING HARD
PAVED CONCRETE BRICKS IN TO FORM BUNKER FOR
REPAIRS & REPAIRMENT ARCH WORK IN GUTTY
HYDRULIC LIME MORTAR & SLOPE 1:1
PAVING SQUARES FOR TOP HINGE WOODEN TYPE
WOODEN WITH SUMMIT COARSE GRADING & OIL
OIL AS DETAILLED ELSEWHERE

02 BARN: SOUTH ELEVATION
1:50

FOR LISTED BUILDING CONSENT
PIGEON HOUSE, ANGMERING
SCALE: 1:50 @ A1 DRAWN: SEPT 2010 ANF-PGH-WJ/0.03
AS PROPOSED: BARN NORTH & SOUTH ELEVATIONS
MALCOLM SIMMONDS ARCHITECTS