



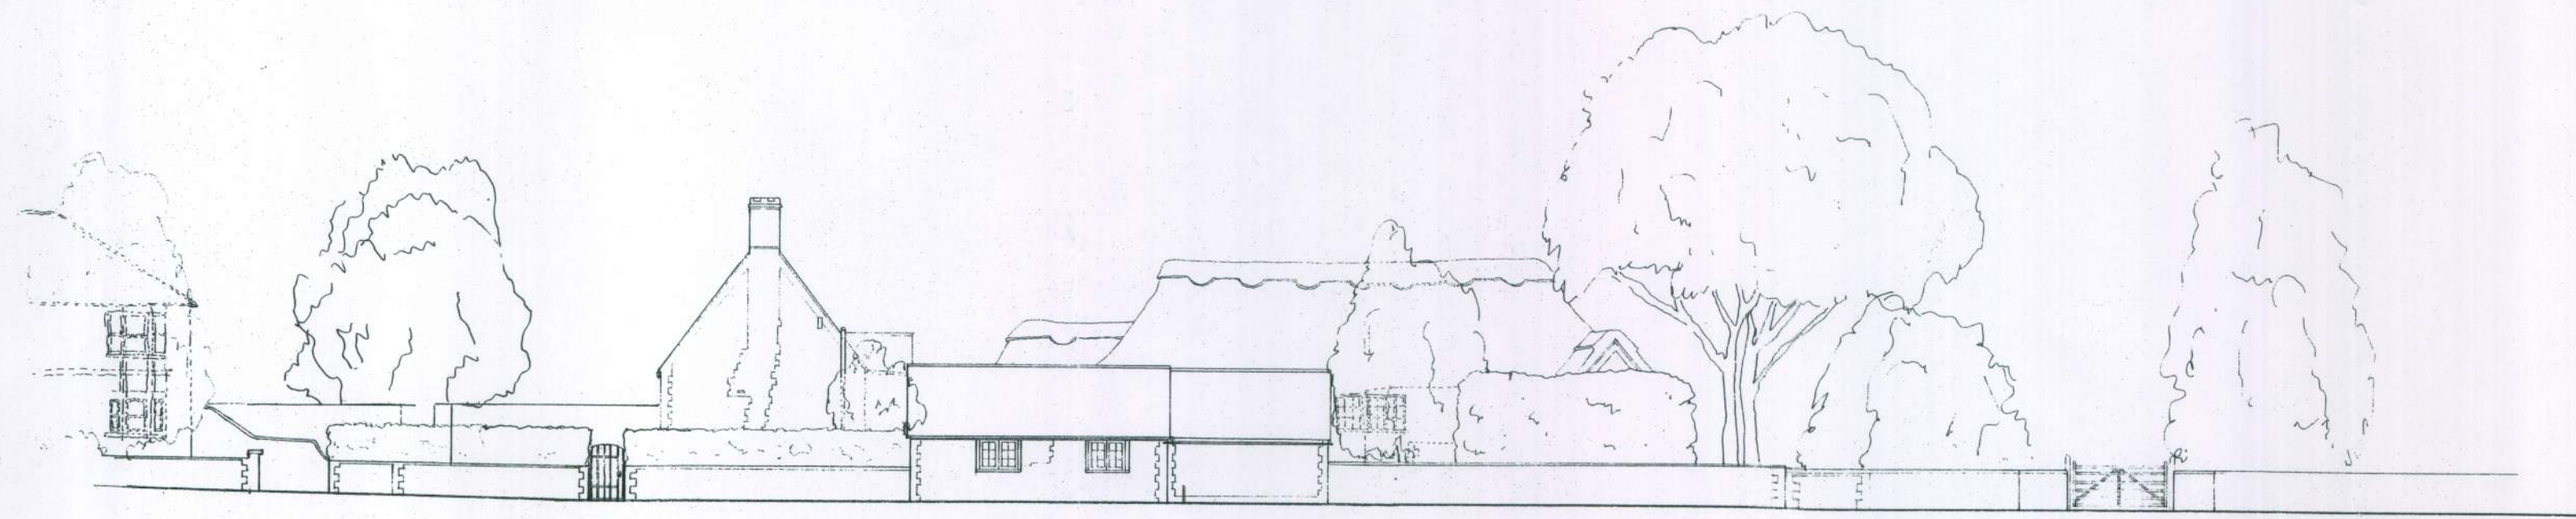

DATUM

02 STREET ELEVATION
1:200

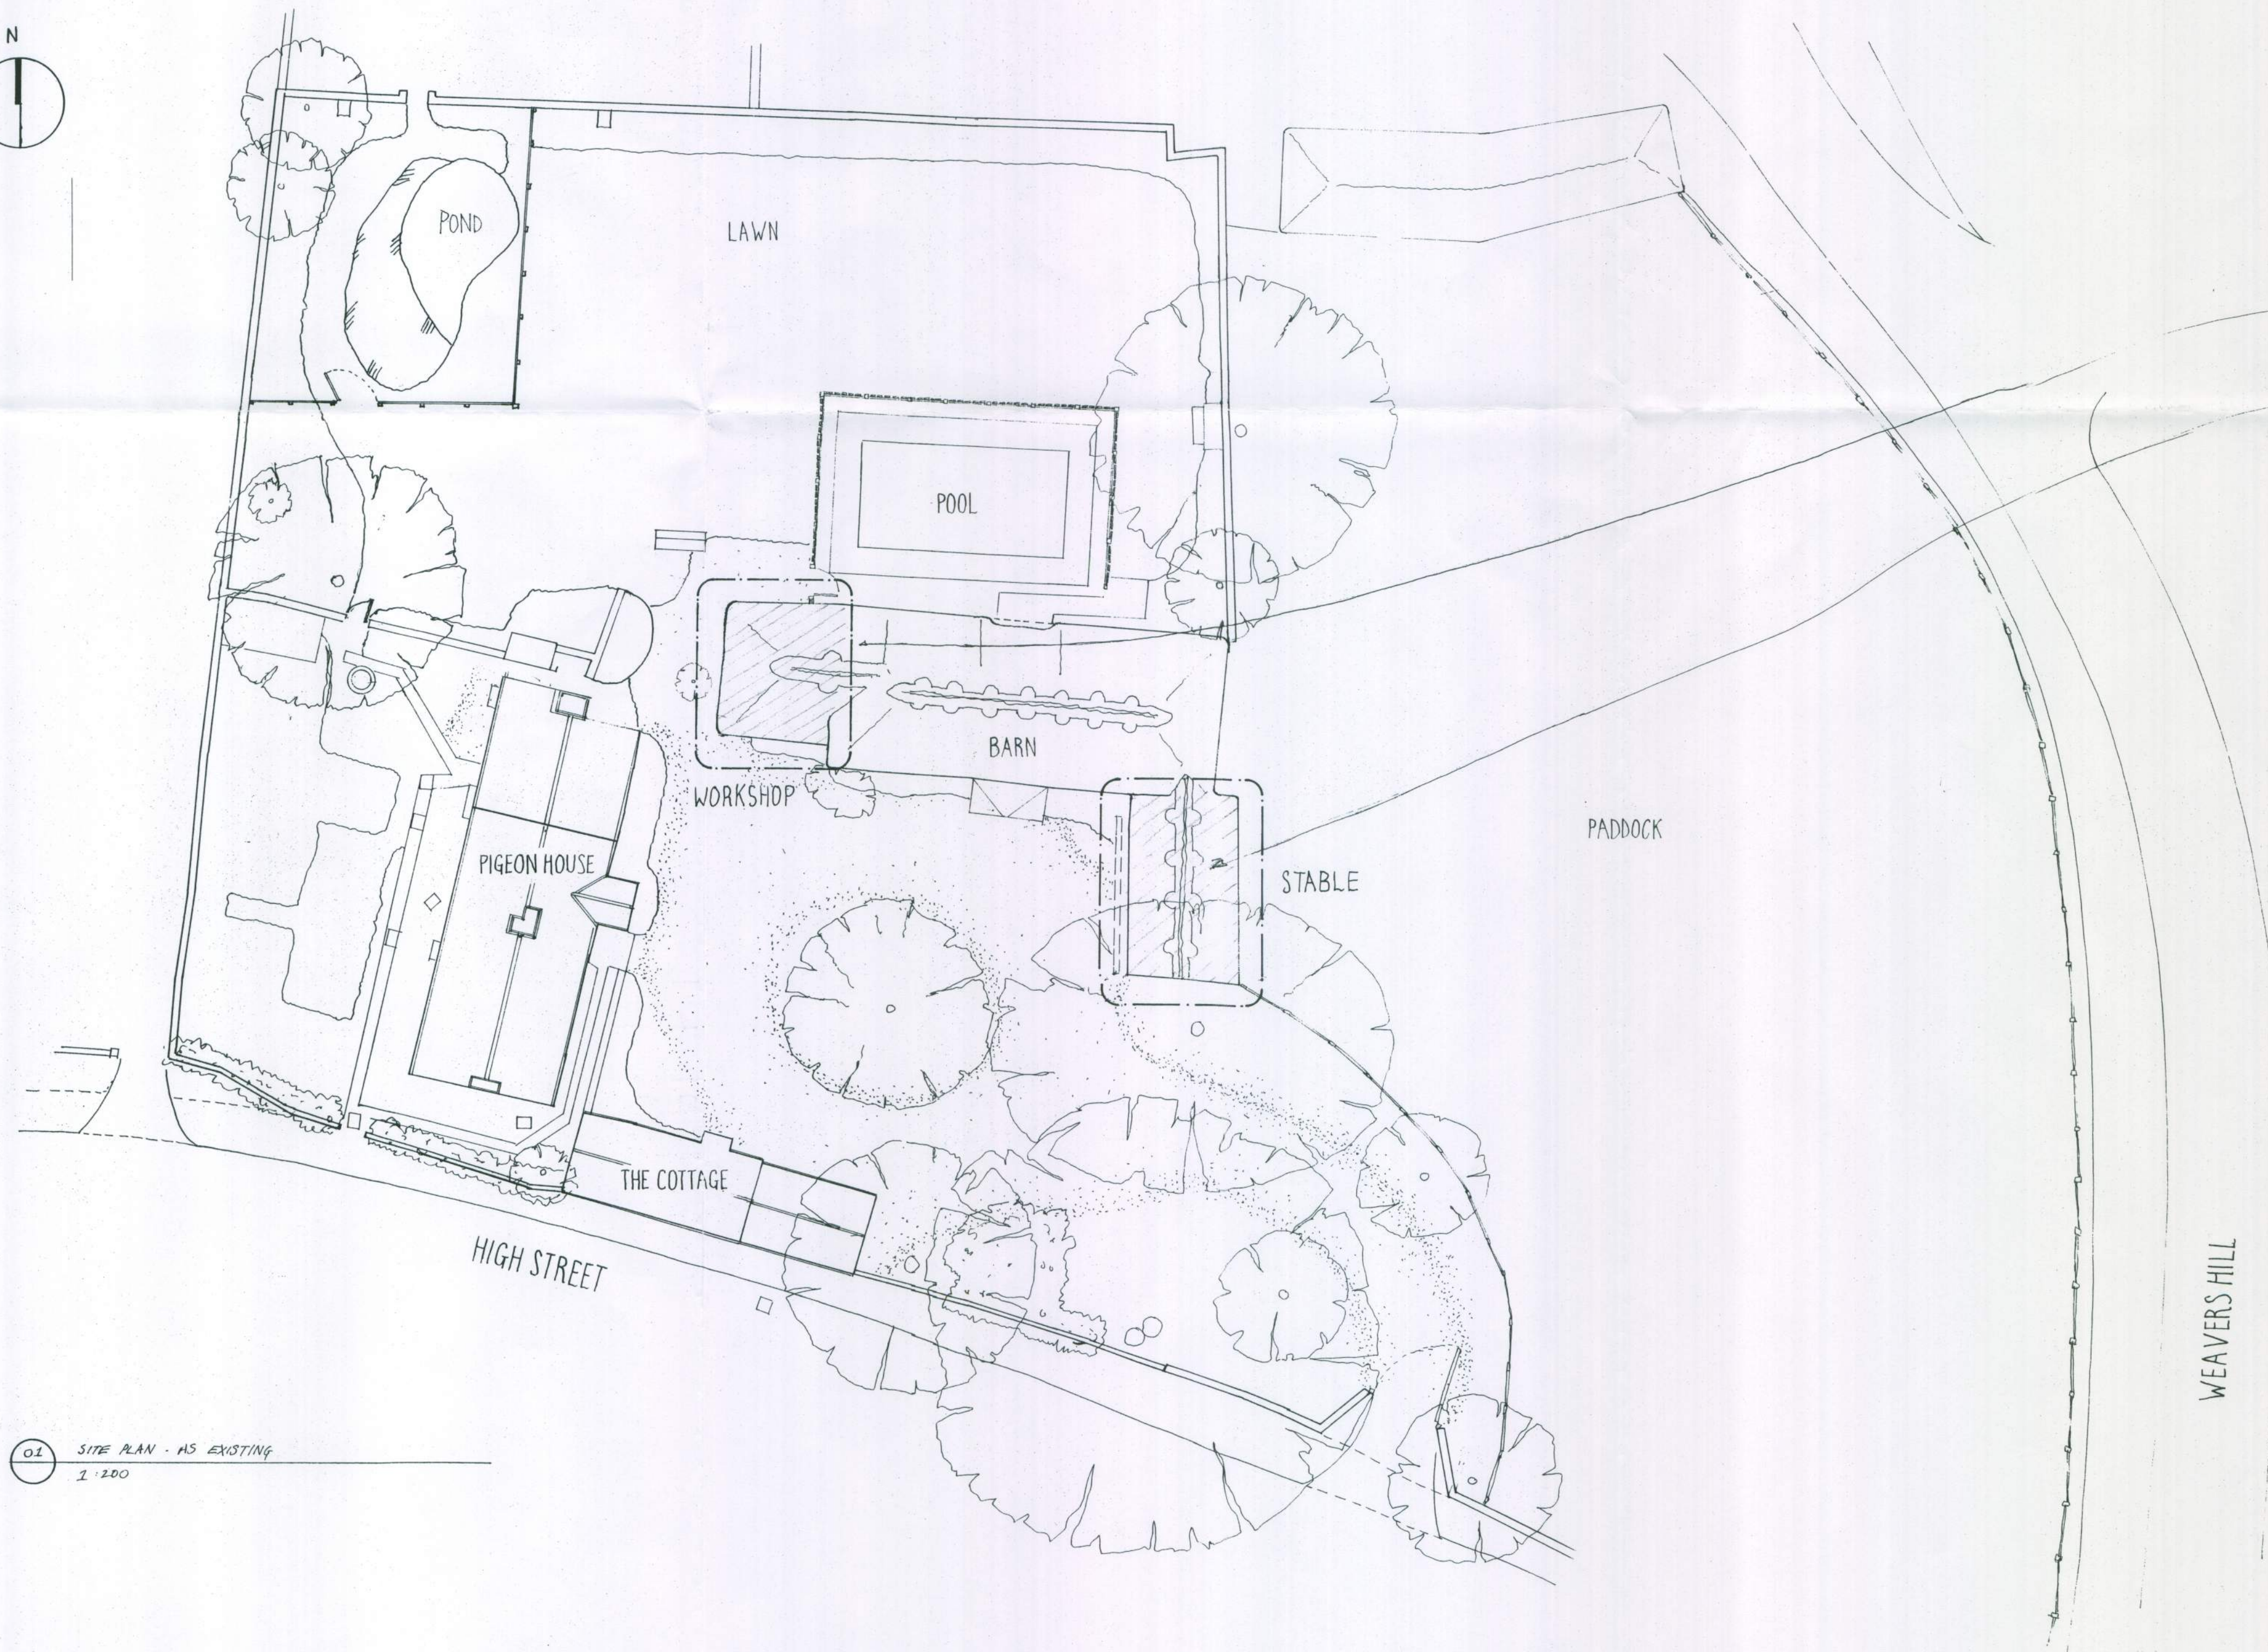

01 SITE PLAN - AS EXISTING
1:100

EXISTING WEST WING TO BE DEMOLISHED & REPLACED WITH NEW WING & WARDEN TO FORM NEW UTILITY ROOMS TO SERVE SWIMMING POOL.

EXISTING STABLE WING TO BE DEMOLISHED AND REPLACED WITH NEW STABLE & WARDEN TO FORM NEW STABLE / WARDEN.

REV A : WORKSHOP & STABLE LOCATIONS CLARIFIED
FOR LISTED BUILDING CONSENT
PIGEON HOUSE, ANGMERING
SCALE : 1:200 @ A1 DRAWN - SEPT 2020 DWG - PHH-W3/D.02A
SITE PLAN & STREET ELEVATION AS PROPOSED
MALCOLM SIMMONDS ARCHITECTS