


General Notes
 All Dimension to be verified on site
 Do not scale from this drawing

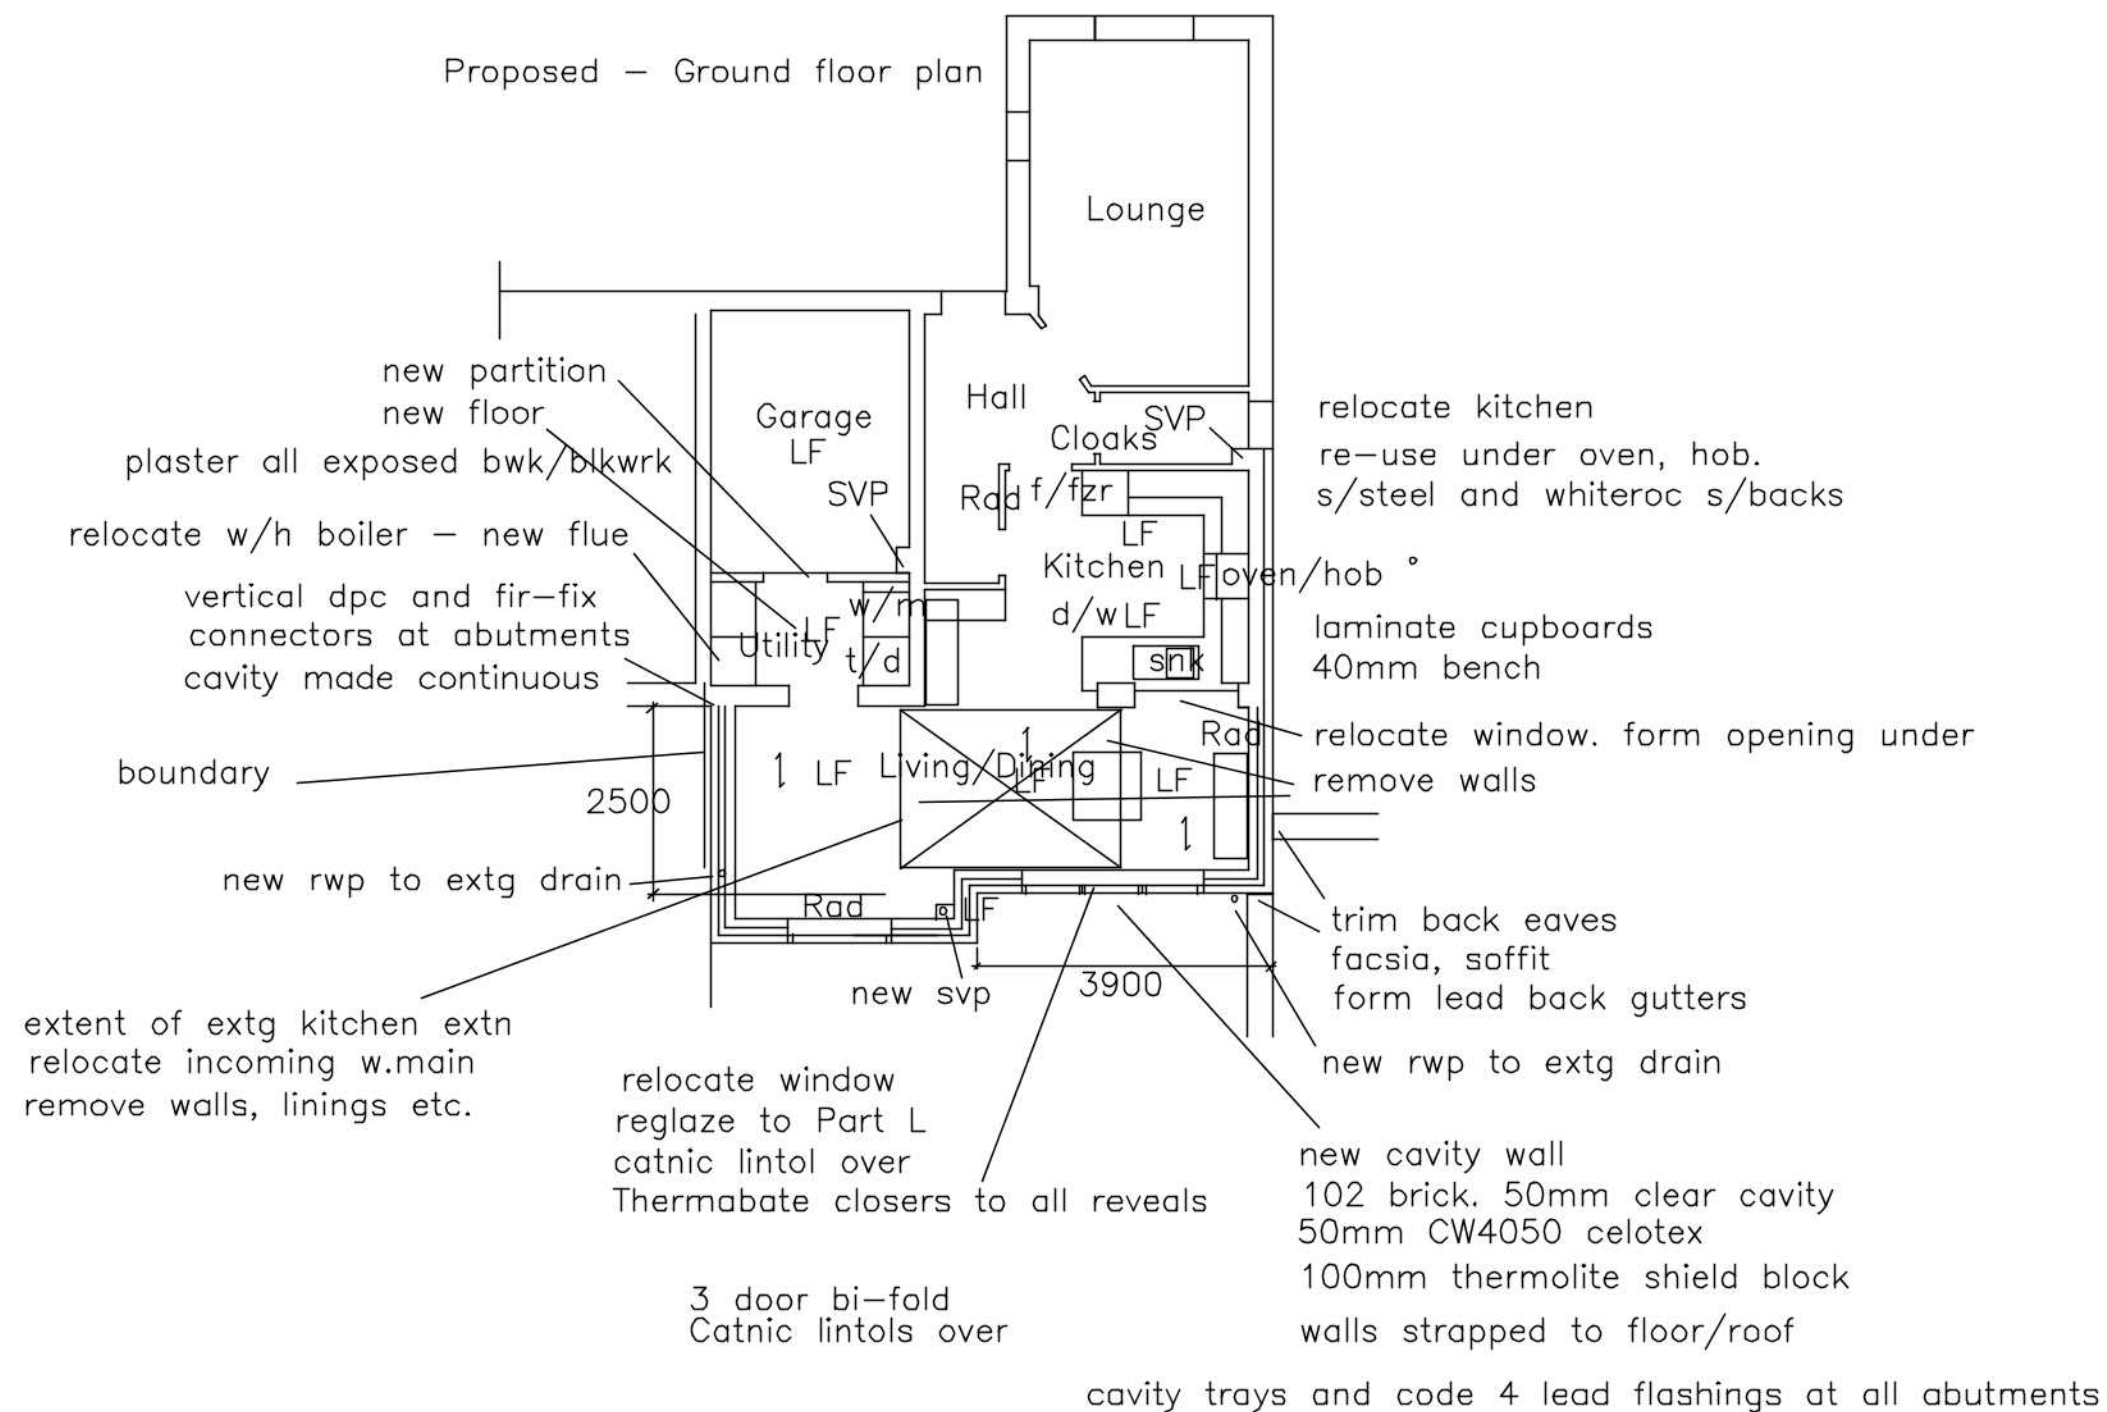

No Revision/issue		Date
Project Title 3 William Alders, Angmering		
Ground floor plan - Proposed		Drn By LE
Date 10/03;2020		Scale 1:100
Drawing Number 1		Rev