



General Notes
 All Dimension to be verified on site
 Do not scale from this drawing

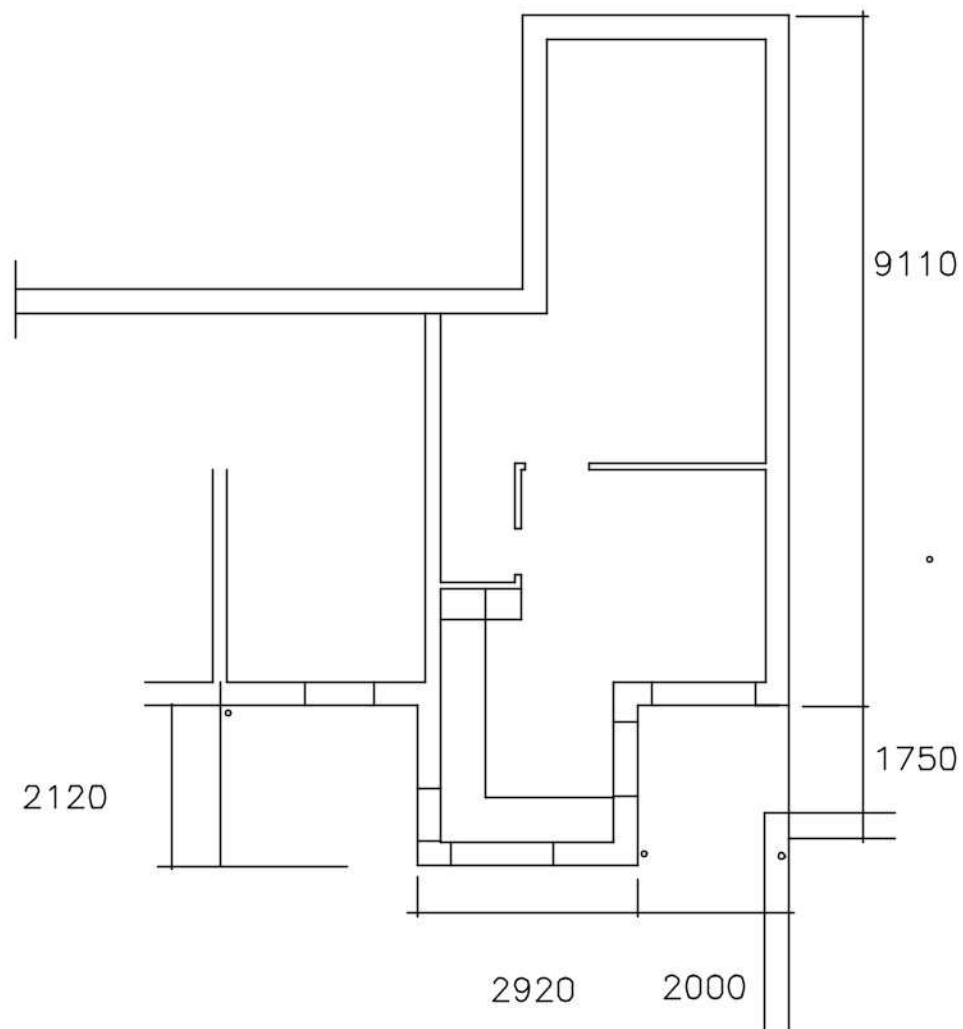

Existing – Ground floor plan

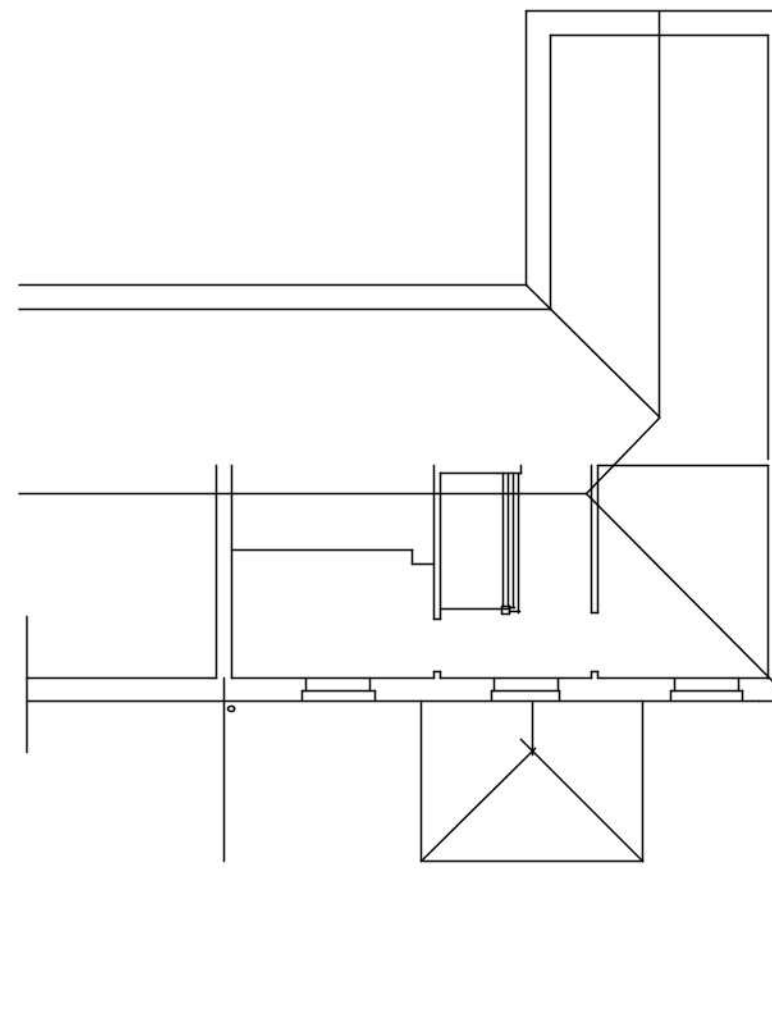

Existing – First floor plan

No Revision/issue added - dimensions		Date
Project Title 3 William Olders, Angmering		
existing floor plans	Drn By LE	
Date 10/03/2020	Scale 1: 100	
Drawing Number 8	Rev A	