


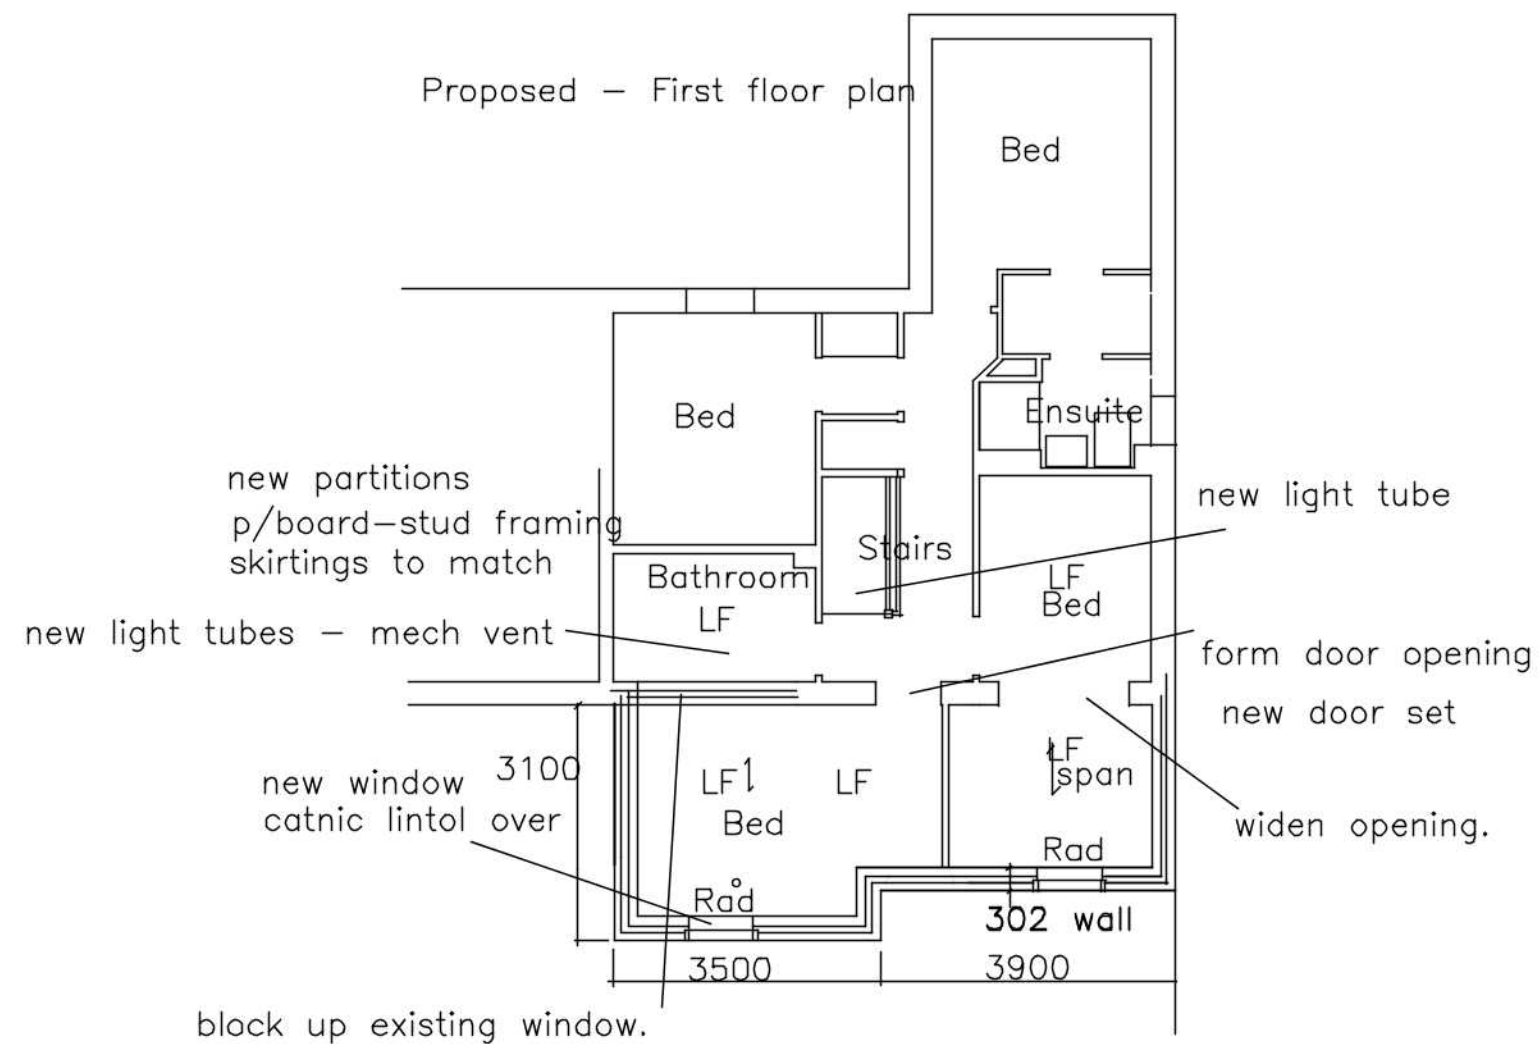

General Notes
All Dimension to be verified on site
Do not scale from this drawing

No	Revision/issue	Date
added - dimensions		

Project Title
3 William Olders, Angmering

Proposed first floor plan	Drn By LE
------------------------------	--------------

Date 1/04/2020	Scale 1: 100
-------------------	-----------------

Drawing Number 2	Rev A
---------------------	----------