



Plots
As: 73, 114, 130
Handed: 47, 88

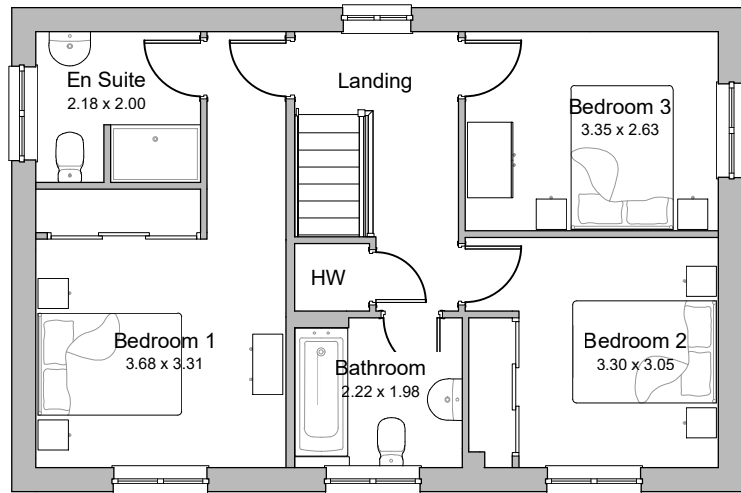

First Floor Plan

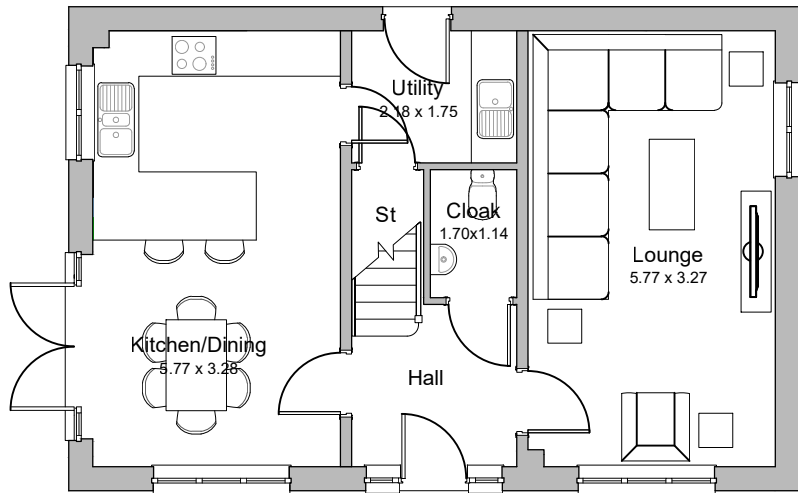

Ground Floor Plan




Front Elevation

Side Elevation



Rear Elevation

Side Elevation

 

Amberley
Heritage Collection
F Series
1137ft² 105.65m²
Elevation Code: A1
Date: May 2019
EF_AMB_DM.8_Rev A



REV.	DATE	REVISIONS:	BY	STATUS:	CLIENT:	PROJECT:	architectur planning masterplanning		
				Planning	Redrow Homes	Arundel Road, Angmering Option 1			
					SCALE: 1:100 (A3 ORIGINAL)	DRAWING: Amberley - Plans & Elevations RENDER			
					DRAWN: RDP	20232	P210	—	
					DATE: Jan 2020				

© COPYRIGHT EXISTS ON THE DESIGNS AND INFORMATION SHOWN ON THIS DRAWING

This drawing may be scaled or cross referenced to the scale bar for planning application purposes only. Do not scale for any other purpose, use figured dimensions only. Subject to site survey and all necessary consents. All dimensions to be checked by user and any discrepancies, errors or omissions to be reported to the Architect before work commences. This drawing is to be read in conjunction with all other relevant materials. OS Licence No. 100007327

ARUN DISTRICT COUNCIL A4822/RES