




Plots
As: 9, 124, 125, 154
Handed: 81, 140

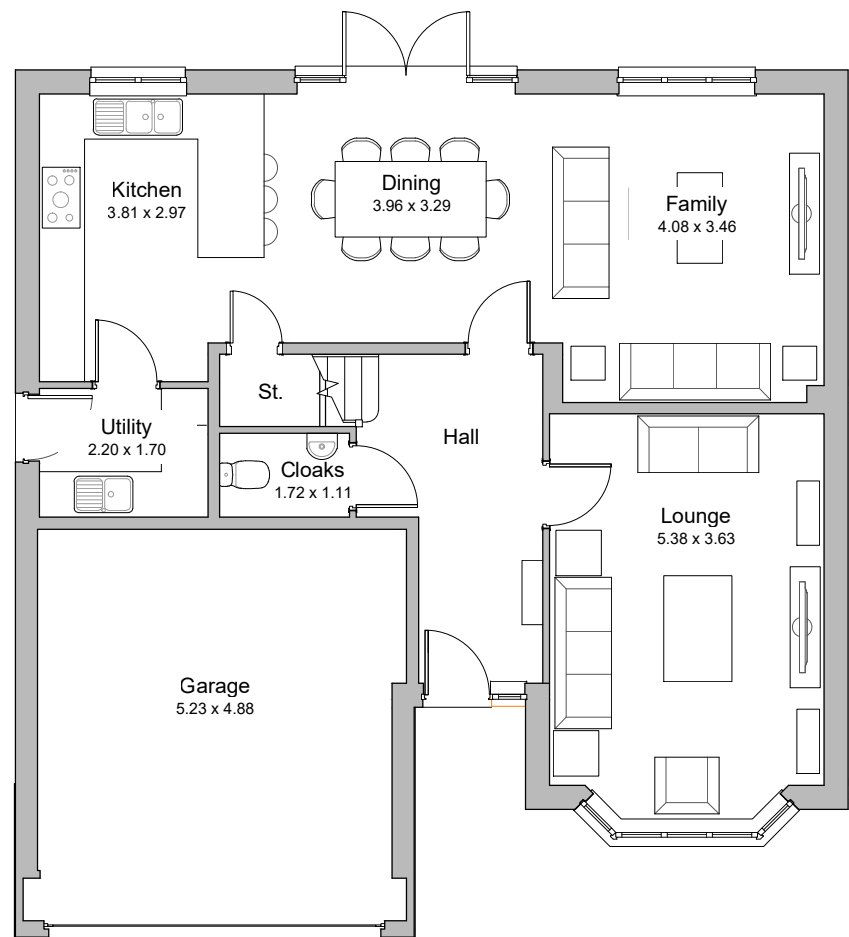

Ground Floor Plan

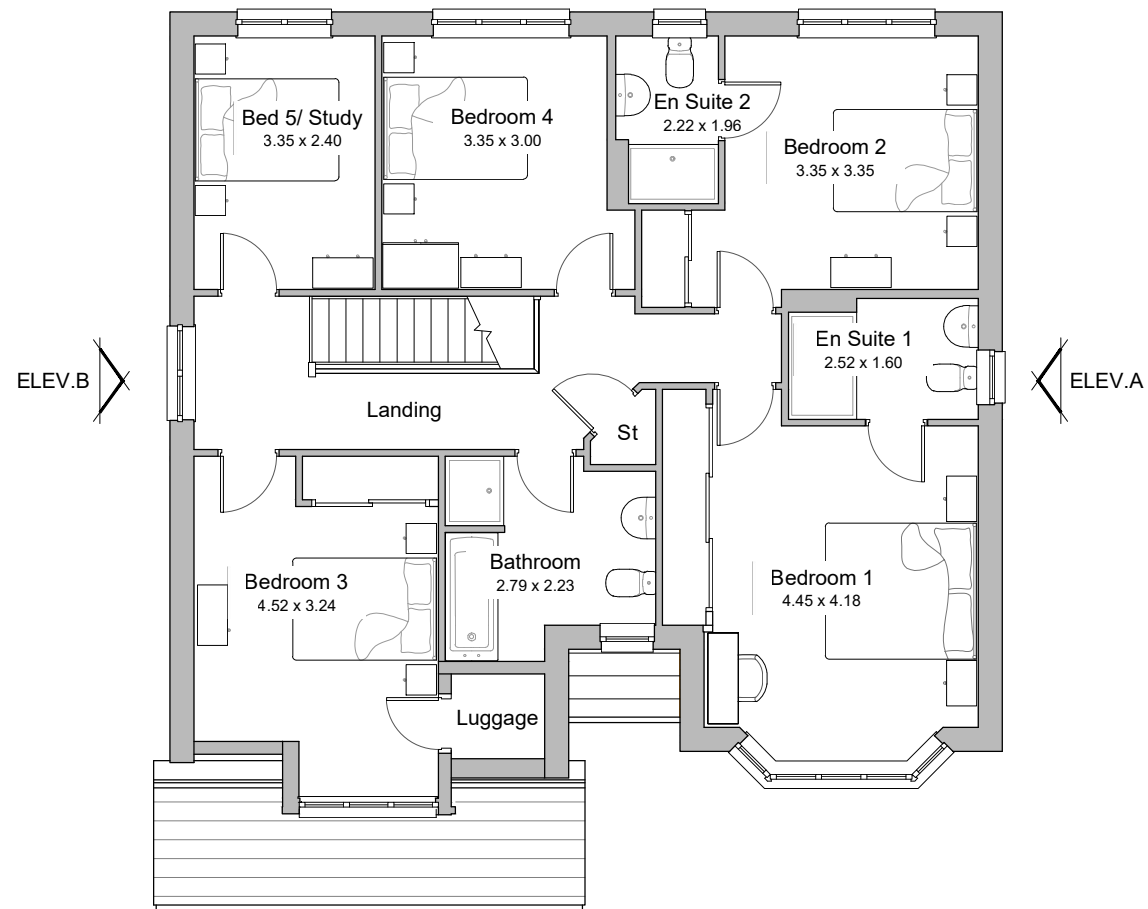

First Floor Plan

 

Hampstead
Heritage Collection
F Series
1850ft² 171.84m²

Date: Oct 2020
EF_HAMP_DM.1



REV.	DATE	REVISIONS:	BY	STATUS:	CLIENT: Redrow Homes		PROJECT: Arundel Road, Angmering Option 1		 architecture planning masterplanning Broadmeade House, Farnham Business Park, Weydon Lane, Farnham, Surrey GU9 8QT. info@osparchitecture.com www.osparchitecture.com Tel: 01252 267878 ©Paula Gordon Limited Company Registration No. 2678091
				Planning	SCALE: 1:100 (A3 ORIGINAL)		DRAWING: Hampstead - Floor Plans		
					DRAWN: RDP	20232	P211	—	
					DATE: Jan 2022				
© COPYRIGHT EXISTS ON THE DESIGNS AND INFORMATION SHOWN ON THIS DRAWING				This drawing may be scaled or cross referenced to the scale bar for planning application purposes only. Do not scale for any other purpose, use figured dimensions only. Subject to site survey and all necessary consents. All dimensions to be checked by user and any discrepancies, errors or omissions to be reported to the Architect before work commences. This drawing is to be read in conjunction with all other relevant materials. OS Licence No. 100007327					