



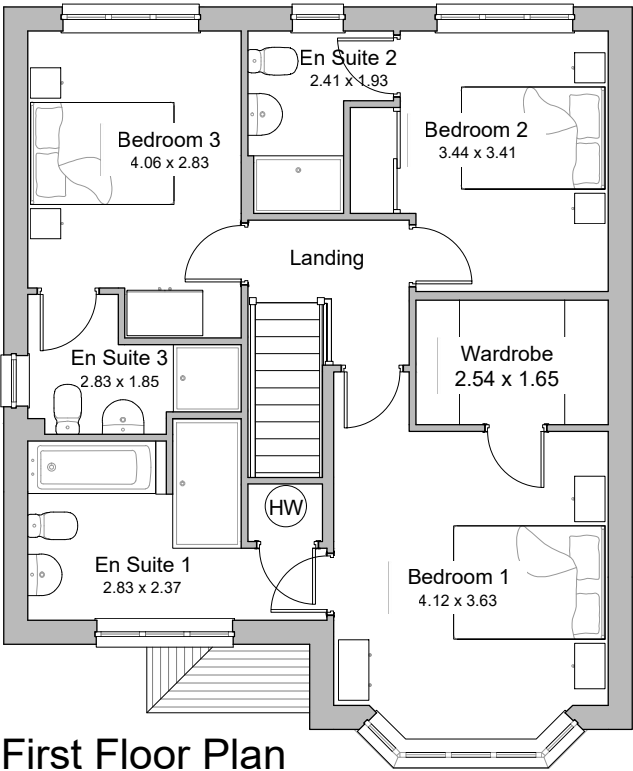


First Floor Plan



Front Elevation

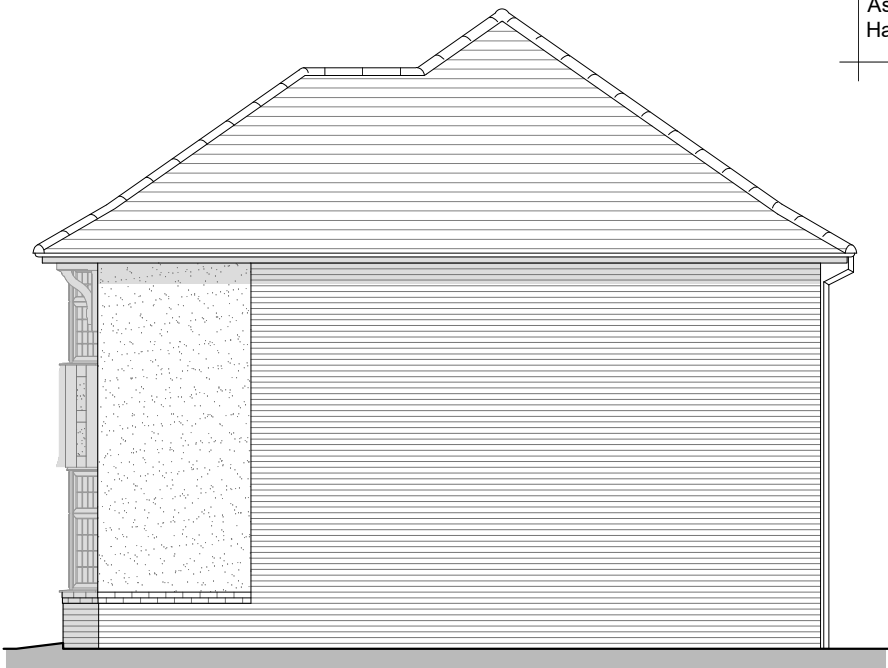

Side Elevation

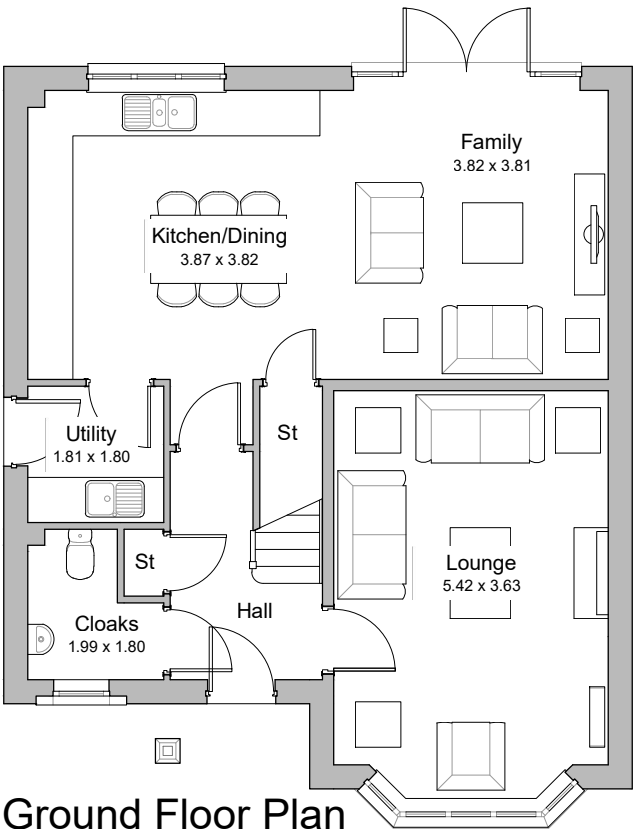

Ground Floor Plan




Rear Elevation



Side Elevation

Plots	
As:	136,
Handed:	142,

 

Scale: 1:100 at A3

Leamington
Lifestyle^(RVT)
Heritage Collection
F Series

1417R² 131.63m²
Elevation Code: A1
Date: June 2019
EF_LEAMQ_DM.2_Rev A



REV.	DATE	REVISIONS:	BY	STATUS:
				Planning

© COPYRIGHT EXISTS ON THE DESIGNS AND INFORMATION SHOWN ON THIS DRAWING

This drawing may be scaled or cross referenced to the scale bar for planning application purposes only. Do not scale for any other purpose, use figured dimensions only. Subject to site survey and all necessary consents. All dimensions to be checked by user and any discrepancies, errors or omissions to be reported to the Architect before work commences. This drawing is to be read in conjunction with all other relevant materials.
OS Licence No. 100007327

CLIENT:	Redrow Homes	PROJECT:	Arundel Road, Angmering Option 1
SCALE:	1:100 (A3 ORIGINAL)	DRAWING:	Leamington Lifestyle - Plans & Elevations RENDER
DRAWN:	RDP	20232	P220
DATE:	Jan 2022		—



architecture planning masterplanning

Broadmeade House, Farnham Business Park,
Weydon Lane, Farnham, Surrey GU9 8QT.
info@osparchitecture.com www.osparchitecture.com
Tel: 01252 267878