


Plots
As: 122, 135, 139
Handed: 138, 143, 160



Front Elevation

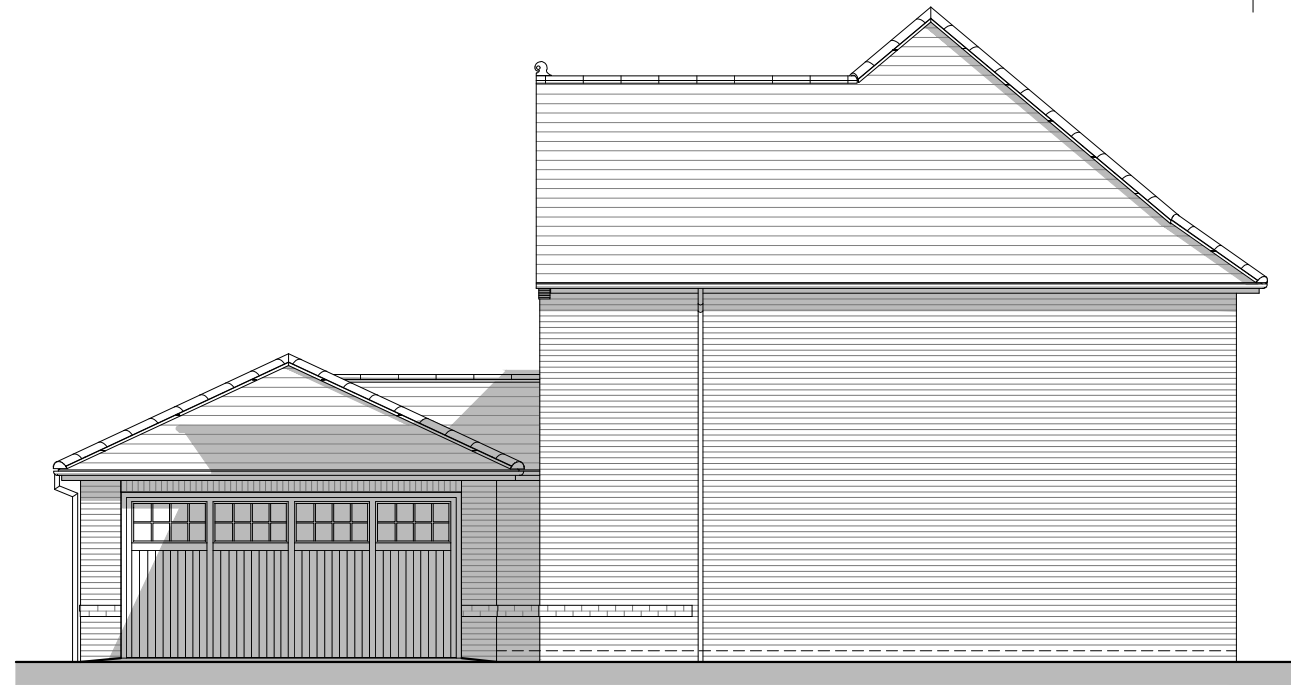


Side Elevation A



Rear Elevation



Side Elevation B

 

Ledsham
Heritage Collection
F Series
1842ft² 171.15m²
Elevation Code: B1
Date: Jun 2020
EF_LEDH_DM.1



REV.	DATE	REVISIONS:	BY	STATUS:	CLIENT: Redrow Homes		PROJECT: Arundel Road, Angmering Option 1		 architecture planning masterplanning Broadmede House, Farnham Business Park, Weydon Lane, Farnham, Surrey GU9 8QT. info@osparchitecture.com www.osparchitecture.com Tel: 01252 267878
				Planning	SCALE: 1:100 (A3 ORIGINAL)		DRAWING: Ledsham - Elevations BRICK		
					DRAWN: RDP	20232	P221	—	
					DATE: Jan 2020				
© COPYRIGHT EXISTS ON THE DESIGNS AND INFORMATION SHOWN ON THIS DRAWING					This drawing may be scaled or cross referenced to the scale bar for planning application purposes only. Do not scale for any other purpose, use figured dimensions only. Subject to site survey and all necessary consents. All dimensions to be checked by user and any discrepancies, errors or omissions to be reported to the Architect before work commences. This drawing is to be read in conjunction with all other relevant materials. OS Licence No. 100007327				