



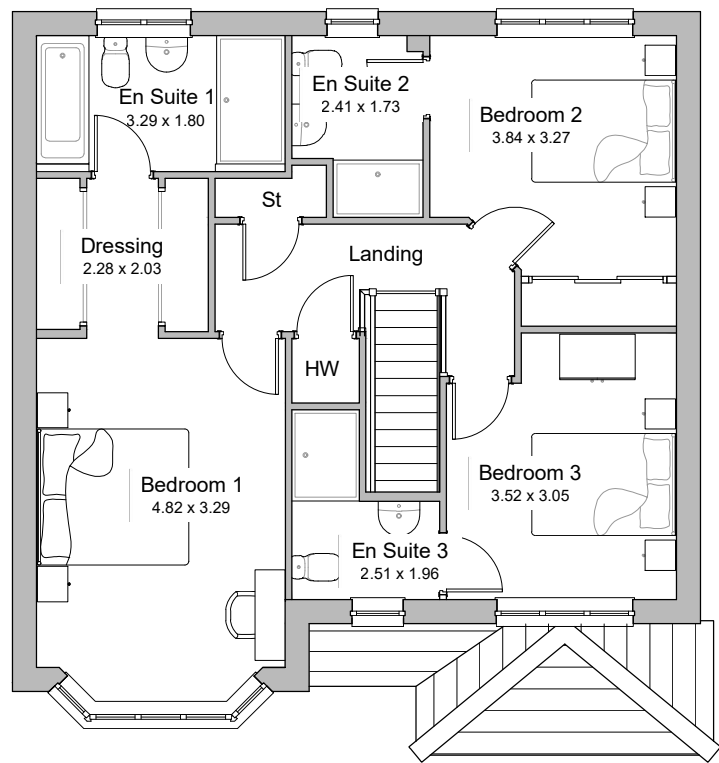


First Floor Plan



Front Elevation

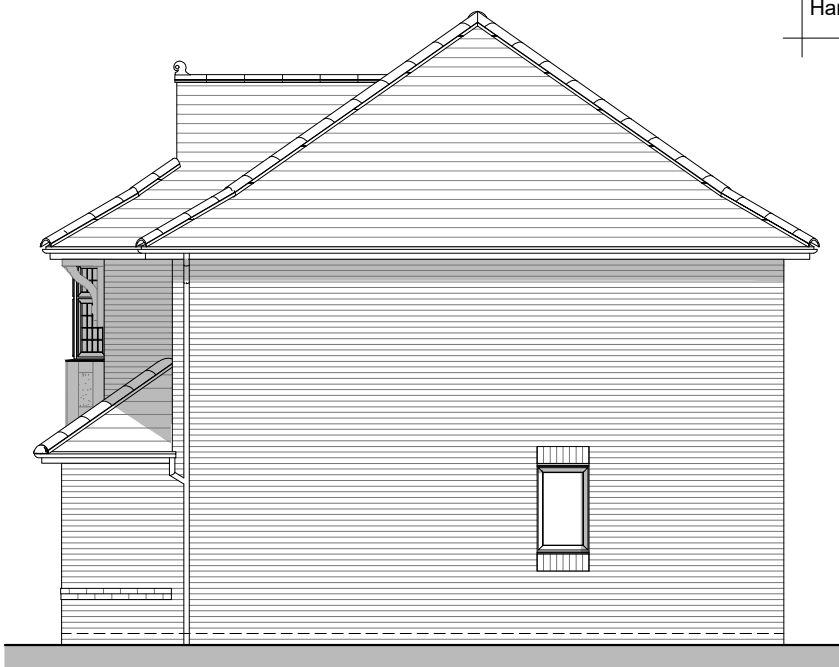


Side Elevation A

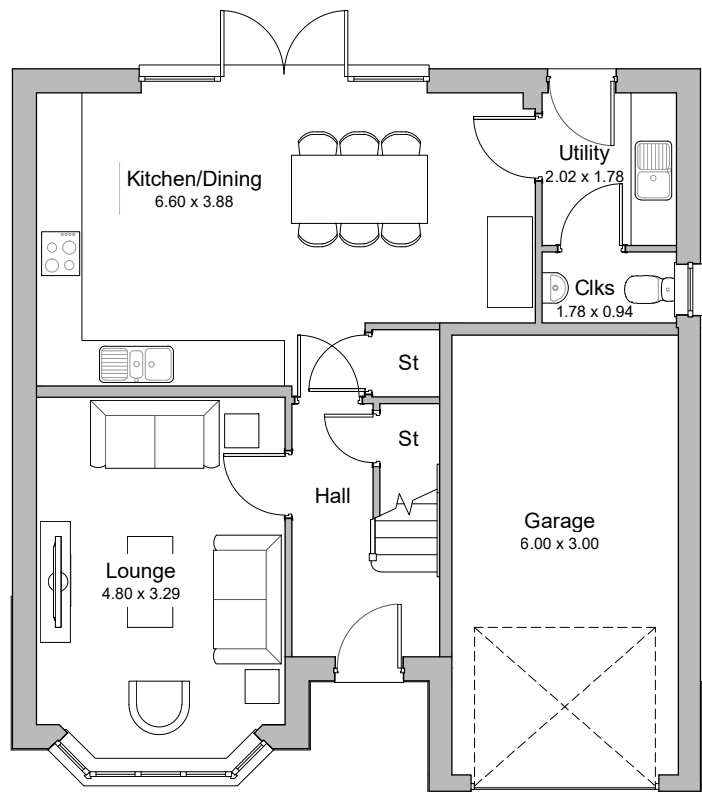

Ground Floor Plan




Rear Elevation

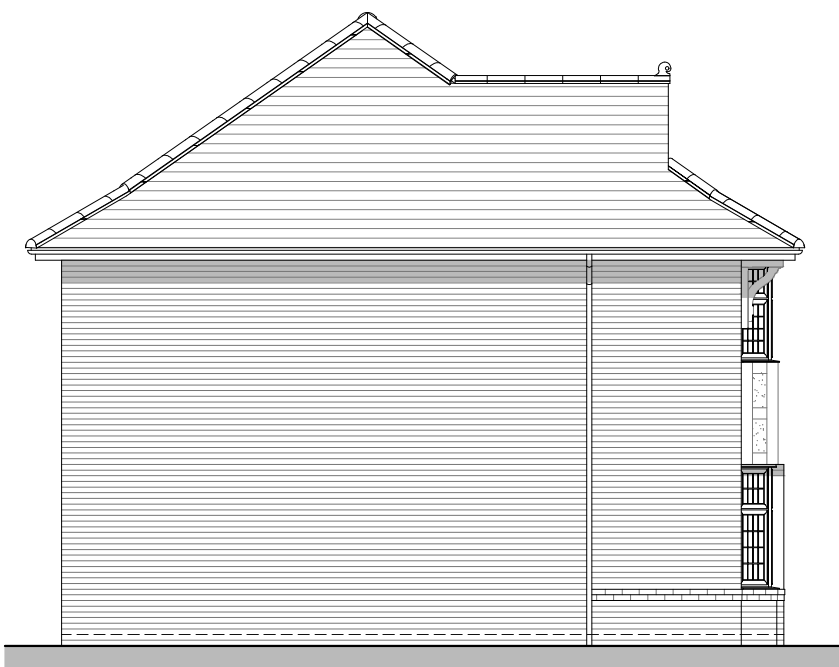

Side Elevation B

Plots	
As:	117
Handed:	

 

Oxford Lifestyle^(RVT)
Heritage Collection
F Series
1318ft² 122.44m²
Elevation Code: B1
Date: Feb 2020
EF_OXFQ_DM.4



REV.	DATE	REVISIONS:	BY	STATUS:	CLIENT:	PROJECT:	DRAWING:		
					Redrow Homes	Arundel Road, Angmering Option 1			
					SCALE: 1:100 (A3 ORIGINAL)	DRAWING: Oxford Lifestyle - Plans & Elevations BRICK Type 2			
					DRAWN: RDP DATE: Jan 2022	20232	P228	—	
© COPYRIGHT EXISTS ON THE DESIGNS AND INFORMATION SHOWN ON THIS DRAWING					This drawing may be scaled or cross referenced to the scale bar for planning application purposes only. Do not scale for any other purpose, use figured dimensions only. Subject to site survey and all necessary consents. All dimensions to be checked by user and any discrepancies, errors or omissions to be reported to the Architect before work commences. This drawing is to be read in conjunction with all other relevant materials. OS Licence No. 100007327				



architecture planning masterplanning

Broadmeade House, Farnham Business Park,
Weydon Lane, Farnham, Surrey GU9 8QT.
info@osparchitecture.com www.osparchitecture.com
Tel: 01252 267878

ARUN DISTRICT COUNCIL A4822/RES