



Plots
As: 53-54, 91-92
Handed:

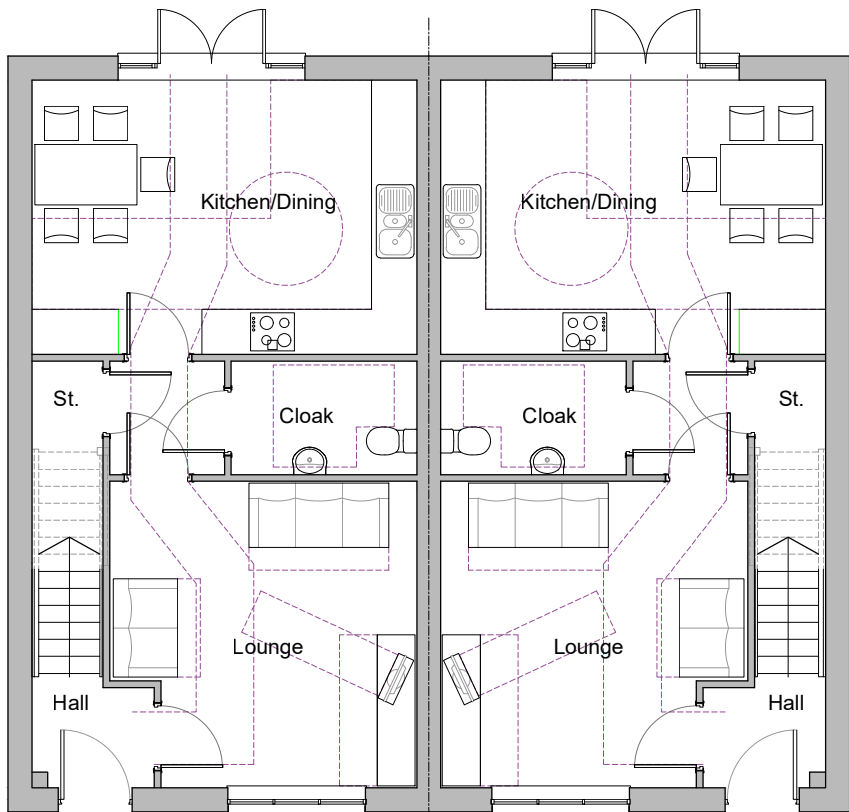

Ground Floor Plan

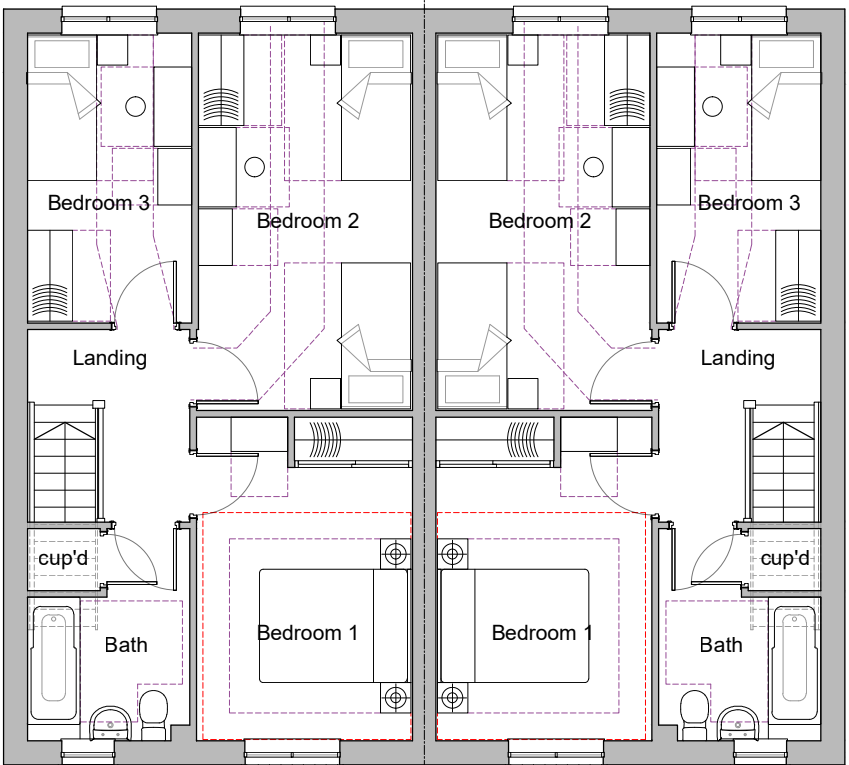

First Floor Plan



Dart Two Block
Heritage Collection
F Series
1026R² 95.3m²



REV.	DATE	REVISIONS:	BY	STATUS:	Planning		CLIENT: Redrow Homes		PROJECT: Arundel Road, Angmering Option 1	
							SCALE: 1:100 (A3 ORIGINAL)		DRAWING: Dart Two Block - Floor Plans	
							DRAWN: RDP DATE: Jan 2022		20232 P247 —	

© COPYRIGHT EXISTS ON THE DESIGNS AND INFORMATION SHOWN ON THIS DRAWING

This drawing may be scaled or cross referenced to the scale bar for planning application purposes only. Do not scale for any other purpose, use figured dimensions only. Subject to site survey and all necessary consents. All dimensions to be checked by user and any discrepancies, errors or omissions to be reported to the Architect before work commences. This drawing is to be read in conjunction with all other relevant materials. OS Licence No. 100007327



architecture planning masterplanning

Broadmede House, Farnham Business Park,
Weydon Lane, Farnham, Surrey GU9 8QT.
info@osparchitecture.com www.osparchitecture.com
Tel: 01252 267878

ARUN DISTRICT COUNCIL A482/RES