



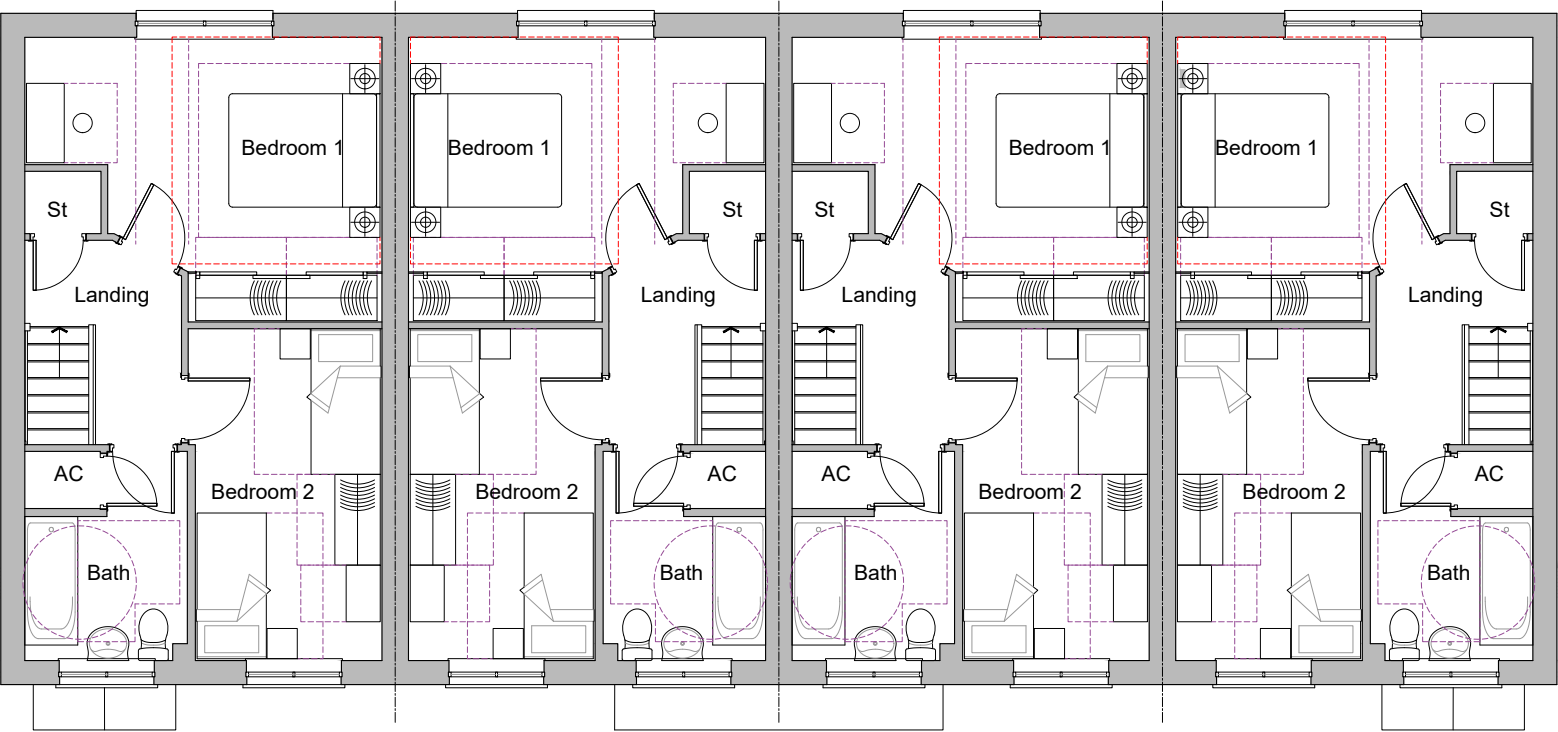


First Floor Plan

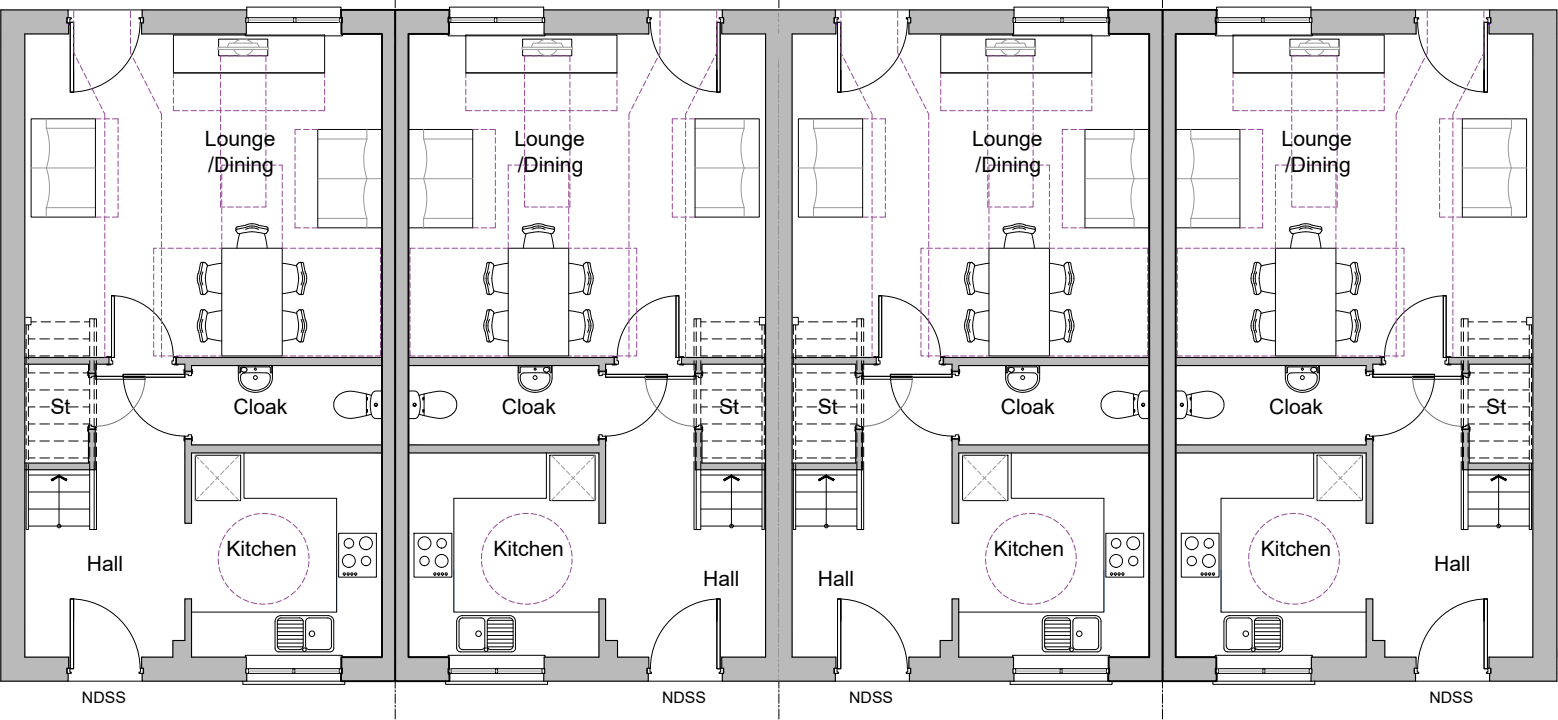

Ground Floor Plan

Plots
As: 55-58, 110-113
Handed:

Tavy
Heritage Collection
F Series
Tavy - 852ft² 79.2m²

 

REV.	DATE	REVISIONS:	BY	STATUS:	CLIENT:	Redrow Homes	PROJECT:	Arundel Road, Angmering Option1	 architecture planning masterplanning Broadmede House, Farnham Business Park, Weydon Lane, Farnham, Surrey GU9 8QT. info@osparchitecture.com · www.osparchitecture.com Tel: 01252 267878 © OSP Architecture Limited. Company Registration No. 1079091
					SCALE:	1:100 (A3 ORIGINAL)	DRAWING:	Tavy Four Block - Floor Plans	
					DRAWN:	RDP	20232	P249	
					DATE:	Jan 2022		—	

Planning