


Plots
As: 35-39
Handed: 48-52

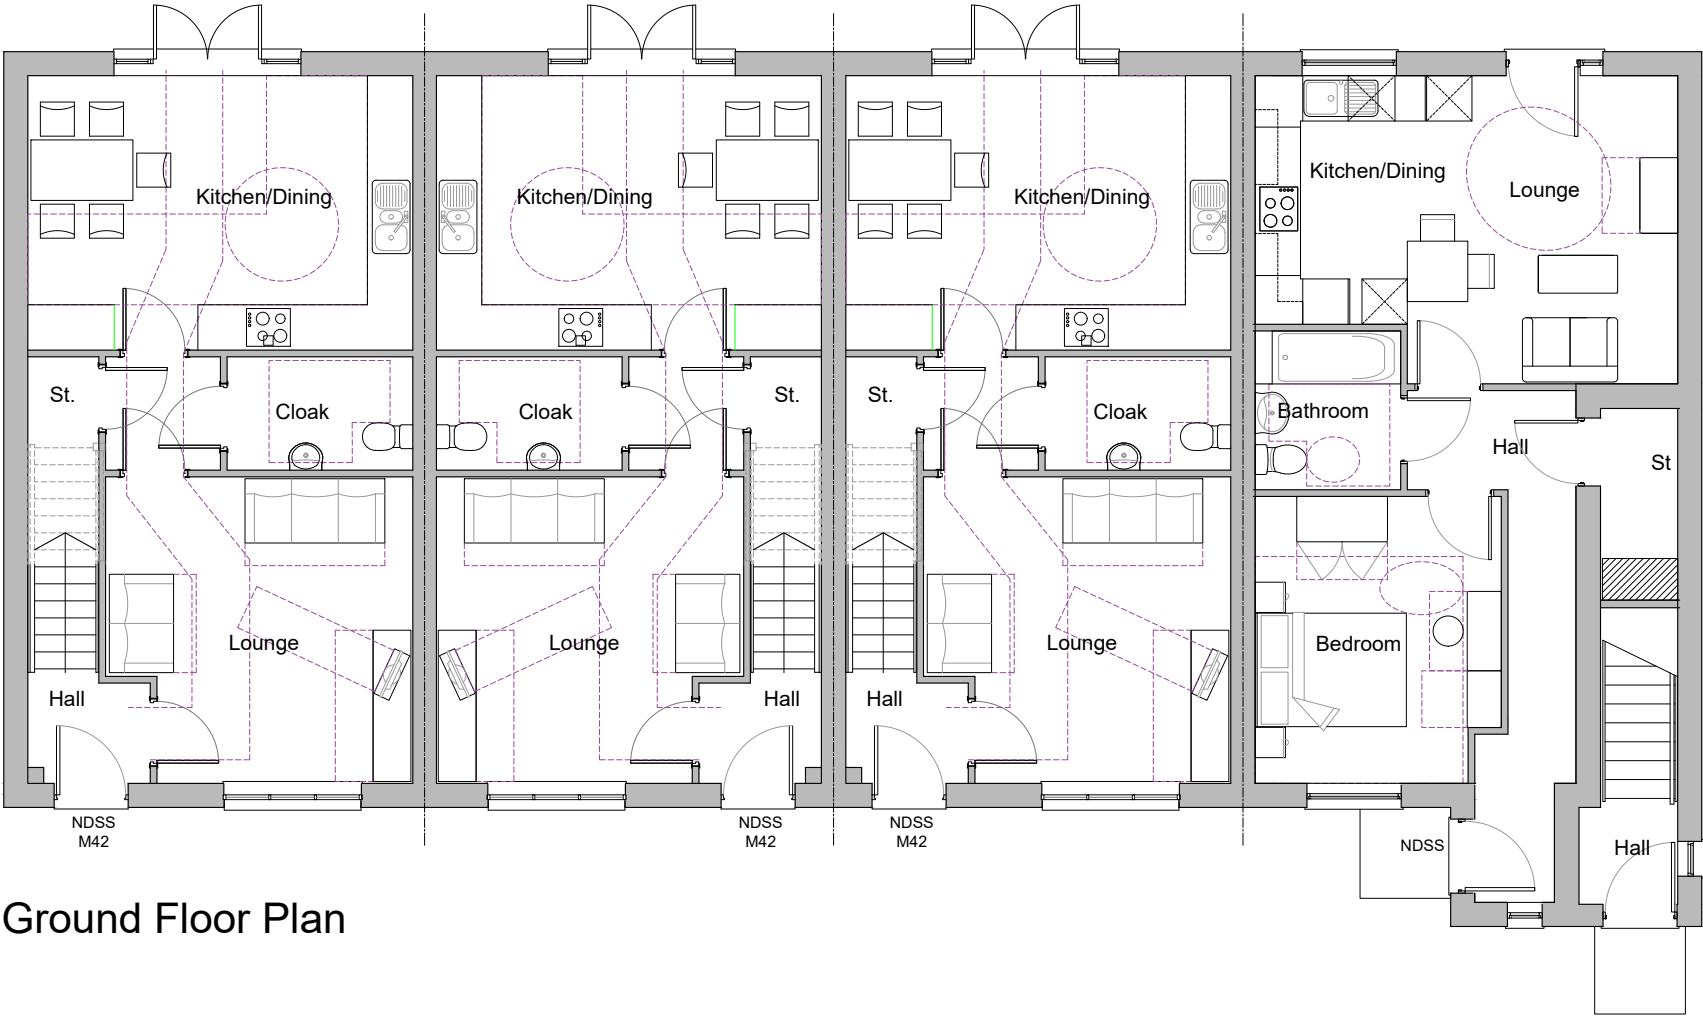

Ground Floor Plan



Dart/Lead^(RVT)
Heritage Collection
F Series

DART - 1026R² 95.3m²
LEAD GF (538R² 50.0m²) - (Extended to match DART plot depth)



REV.	DATE	REVISIONS:

BY	STATUS:

Planning

CLIENT:	Redrow Homes	PROJECT:	Arundel Road, Angmering Option 1
SCALE:	1:100 (A3 ORIGINAL)	DRAWING:	Dart/Lead Four Block - Ground Floor Plan Plots 35-39, 48-52
DRAWN:	RDP	20232	P251
DATE:	Jan 2022		—



architecture planning masterplanning
Broadmede House, Farnham Business Park,
Weydon Lane, Farnham, Surrey GU9 8QT.
info@osparchitecture.com www.osparchitecture.com
Tel: 01252 267878

This drawing may be scaled or cross referenced to the scale bar for planning application purposes only. Do not scale for any other purpose, use figured dimensions only. Subject to site survey and all necessary consents. All dimensions to be checked by user and any discrepancies, errors or omissions to be reported to the Architect before work commences. This drawing is to be read in conjunction with all other relevant materials.

OS Licence No. 100007327

© OSP Architecture Limited Company Registration No. 1070001