



Plots
As: 40-44
Handed:

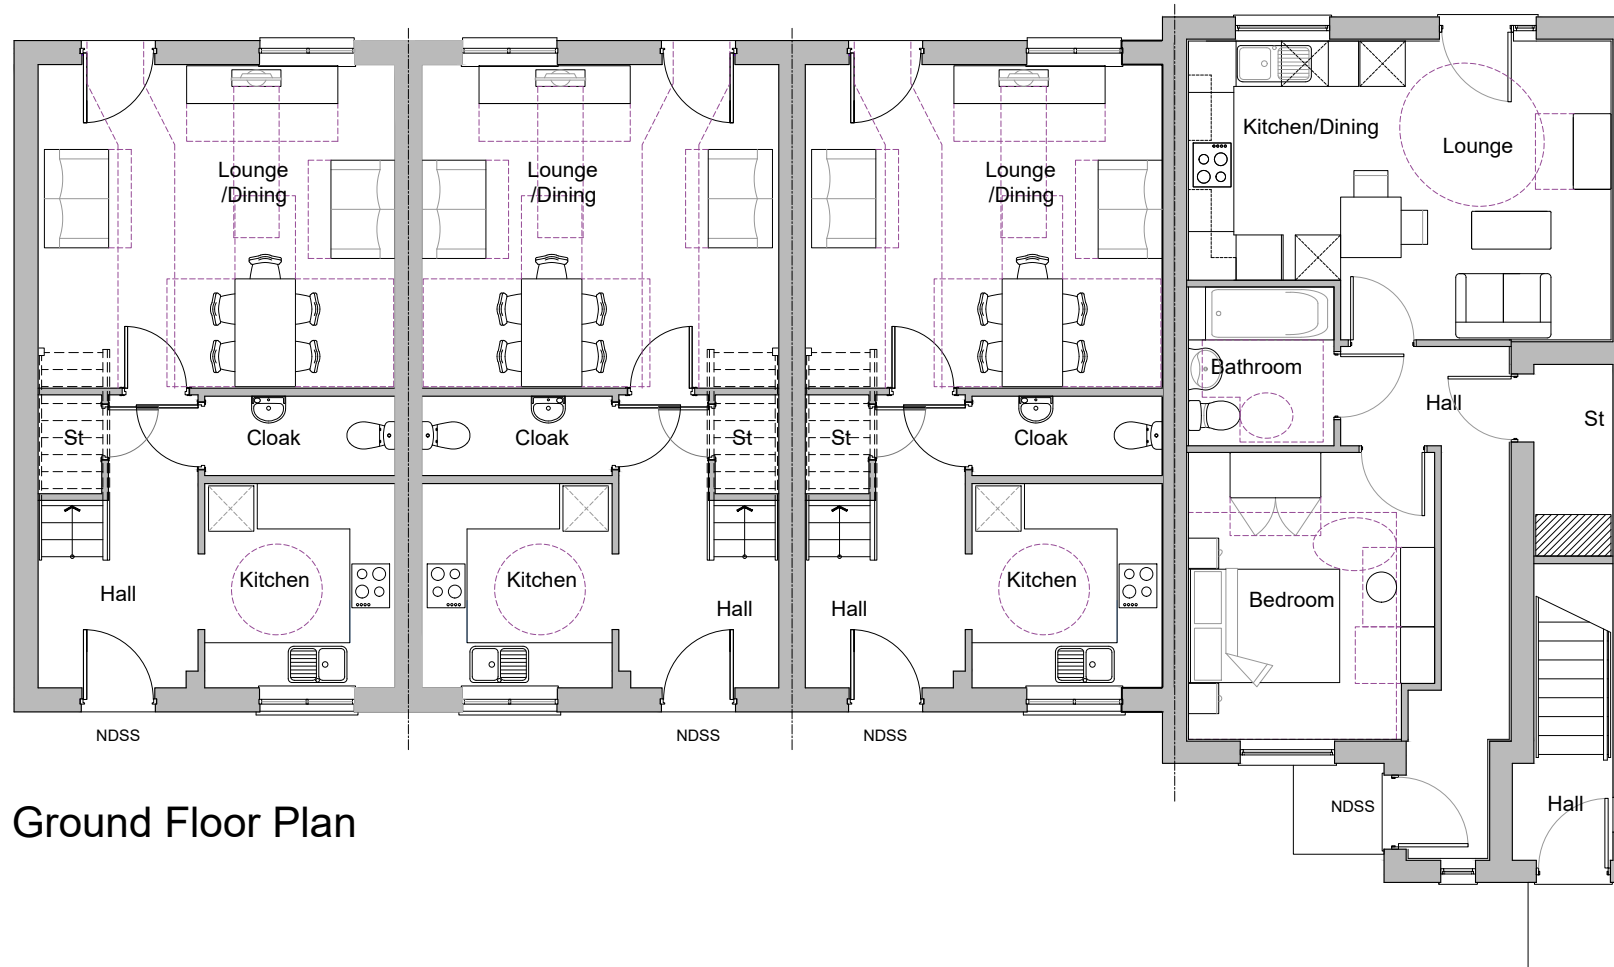

Ground Floor Plan

Leadon / Tavy
Heritage Collection
F Series

Leadon GF - 538m² 50.0m²
Tavy - 852m² 79.2m²

 

REV.	DATE	REVISIONS:	BY	STATUS:

Planning

CLIENT: Redrow Homes

PROJECT: Arundel Road, Angmering
Option 1

SCALE: 1:100 (A3 ORIGINAL)

DRAWING: Leadon & Tavy - Ground Floor Plan
Plots 40-44

DRAWN: RDP
DATE: Jan 2022

20232

P258

—



architecture planning masterplanning

Broadmeade House, Farnham Business Park,
Weydon Lane, Farnham, Surrey GU9 8QT.
info@osparchitecture.com · www.osparchitecture.com
Tel: 01252 267878