



Plots
As: 40-44
Handed:

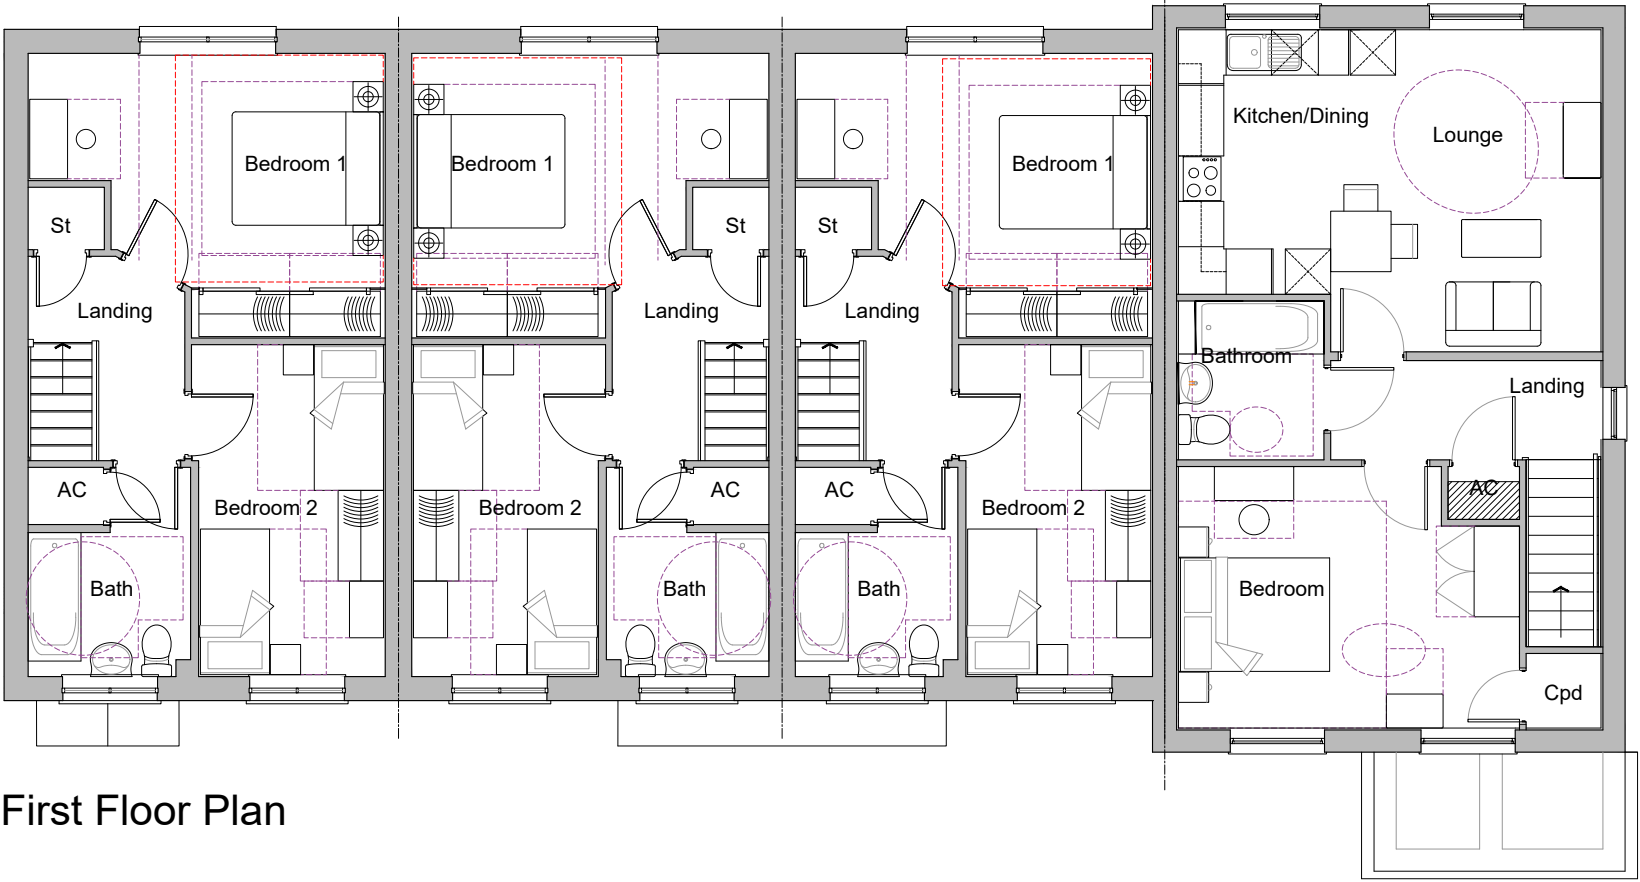

First Floor Plan

Leadon / Tavy
Heritage Collection
F Series

Leadon FF - 575ft² 53.4m²
Tavy - 652ft² 79.2m²

 

REV.	DATE	REVISIONS:

BY	STATUS:

Planning

CLIENT:	Redrow Homes	PROJECT:	Arundel Road, Angmering Option 1
SCALE:	1:100 (A3 ORIGINAL)	DRAWING:	Leadon & Tavy - First Floor Plan Plots 40-44
DRAWN:	RDP	20232	P259
DATE:	Jan 2022		—



architecture planning masterplanning
Broadmede House, Farnham Business Park,
Weydon Lane, Farnham, Surrey GU9 8QT.
info@osparchitecture.com · www.osparchitecture.com
Tel: 01252 267878