




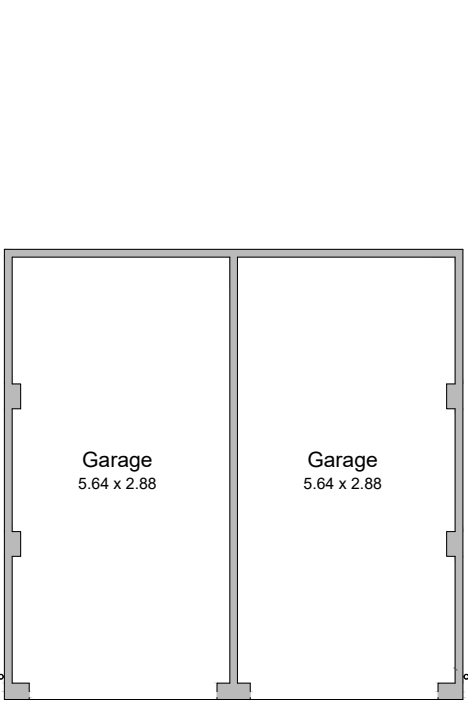


Floor Plan

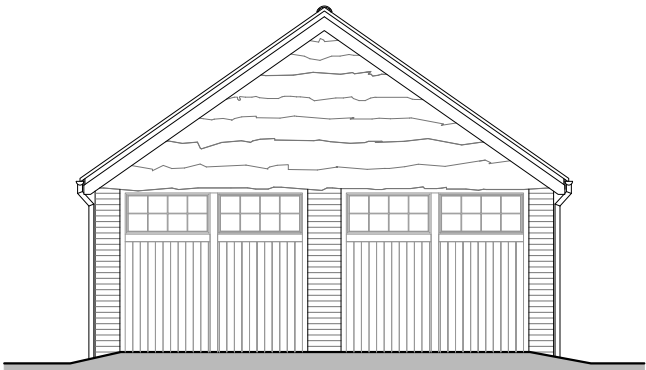


Front Elevation

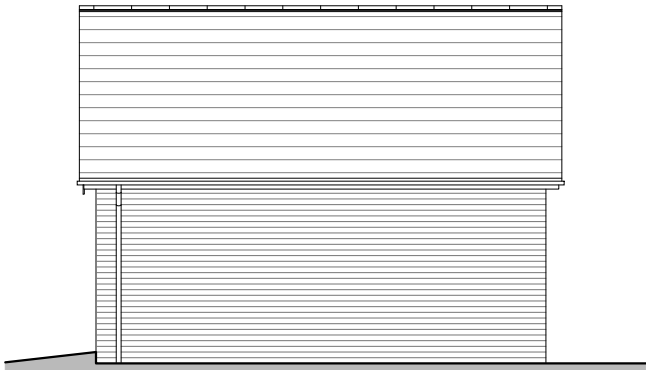


Side Elevation

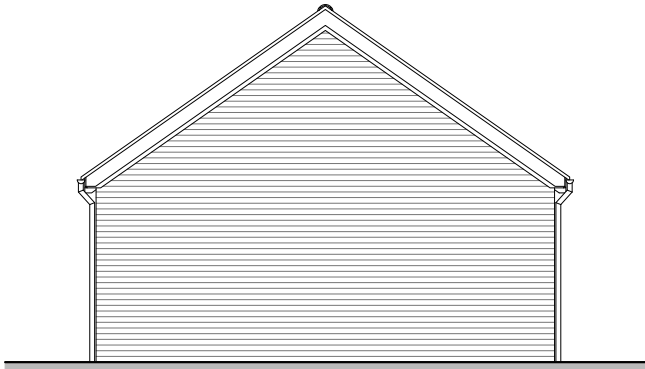

Rear Elevation

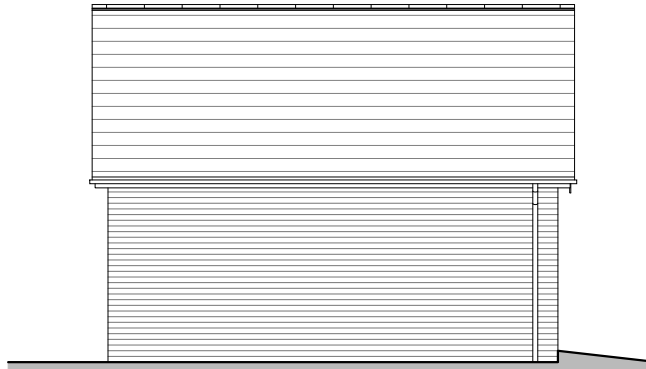

Side Elevation

 

Scale: 1:100 at A3

Twin Garage
Heritage Collection
F Series

1748² 16.16m²

Date: Jan 2021

GAR_SGS2_M.1



REV.	DATE	REVISIONS:

BY	STATUS:

Planning

CLIENT:	Redrow Homes
SCALE:	1:100 (A3 ORIGINAL)
DRAWN:	RDP
DATE:	Jan 2022

PROJECT:	Arundel Road, Angmering Option 1
DRAWING:	Twin Garage - Plans & Elevations
P264	—



architecture planning masterplanning

Broadmede House, Farnham Business Park,
Weydon Lane, Farnham, Surrey GU9 8QT.
info@osparchitecture.com · www.osparchitecture.com
Tel: 01252 267878

This drawing may be scaled or cross referenced to the scale bar for planning application purposes only. Do not scale for any other purpose, use figured dimensions only. Subject to site survey and all necessary consents. All dimensions to be checked by user and any discrepancies, errors or omissions to be reported to the Architect before work commences. This drawing is to be read in conjunction with all other relevant materials.

OS Licence No. 100007327

© COPYRIGHT EXISTS ON THE DESIGNS AND INFORMATION SHOWN ON THIS DRAWING

© OSP Architecture Limited. Company Registration No. 1078001