



Plots
As: 33
Handed: 69, 82

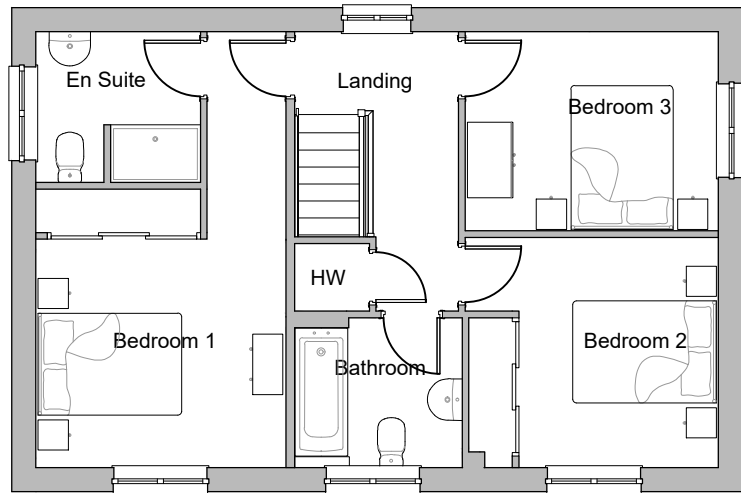

First Floor Plan

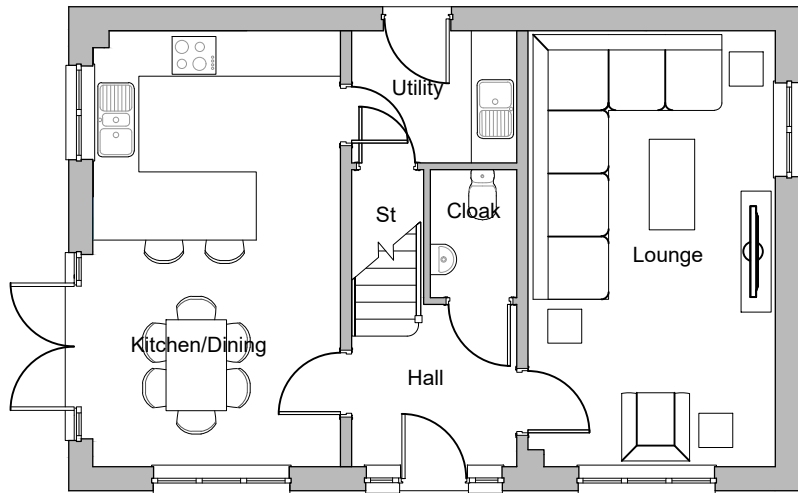

Ground Floor Plan




Front Elevation

Side Elevation



Rear Elevation

Side Elevation

 

Scale: 1:100 at A3

Amberley
Heritage Collection
F Series
1137ft* 105.65m²
Elevation Code: A1
Date: May 2019
EF_AMB_DM.8_Rev A



REV.	DATE	REVISIONS:	BY	STATUS:
A	19/07/22	Updated to match Site Layout P201H	KLH	

Planning

This drawing may be scaled or cross referenced to the scale bar for planning application purposes only. Do not scale for any other purpose, use figured dimensions only. Subject to site survey and all necessary consents. All dimensions to be checked by user and any discrepancies, errors or omissions to be reported to the Architect before work commences. This drawing is to be read in conjunction with all other relevant materials.
OS Licence No. 100007327

CLIENT:	Redrow Homes	PROJECT:	Arundel Road, Angmering
SCALE:	1:100 (A3 ORIGINAL)	DRAWING:	Amberley - Plans & Elevations RENDER
DRAWN:	RDP		
DATE:	Aug 2022	20232	P210 A



architecture planning masterplanning

Broadmede House, Farnham Business Park,
Weydon Lane, Farnham, Surrey GU9 8QT.
info@osparchitecture.com www.osparchitecture.com
Tel: 01252 267878