



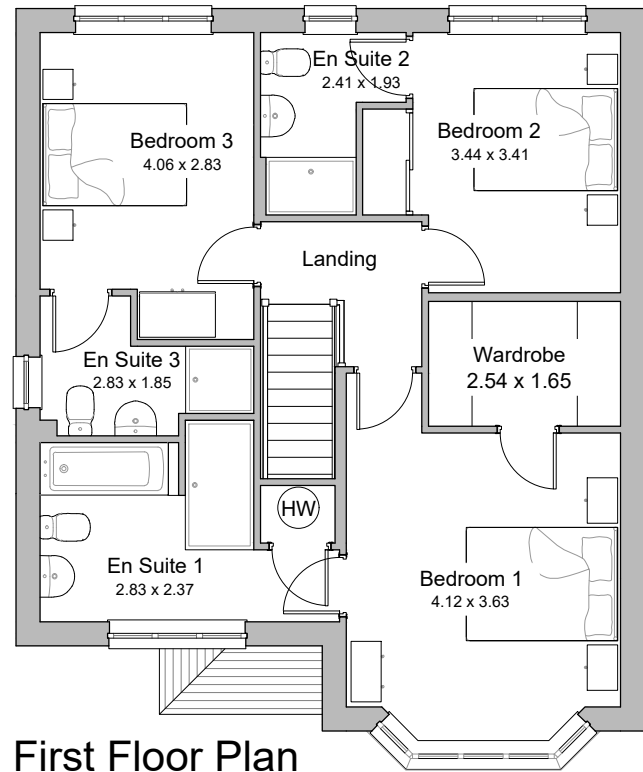


First Floor Plan



Front Elevation

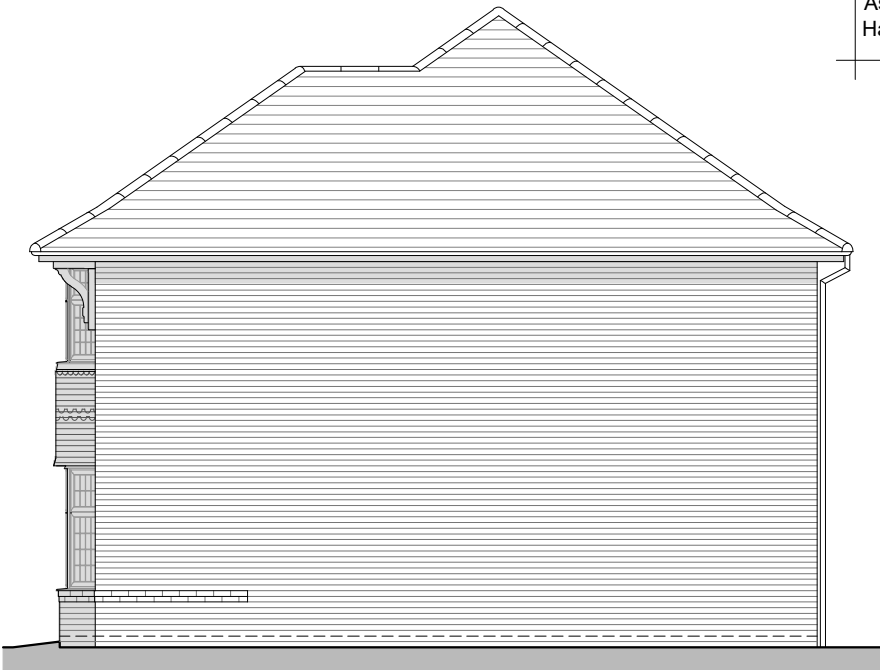

Side Elevation

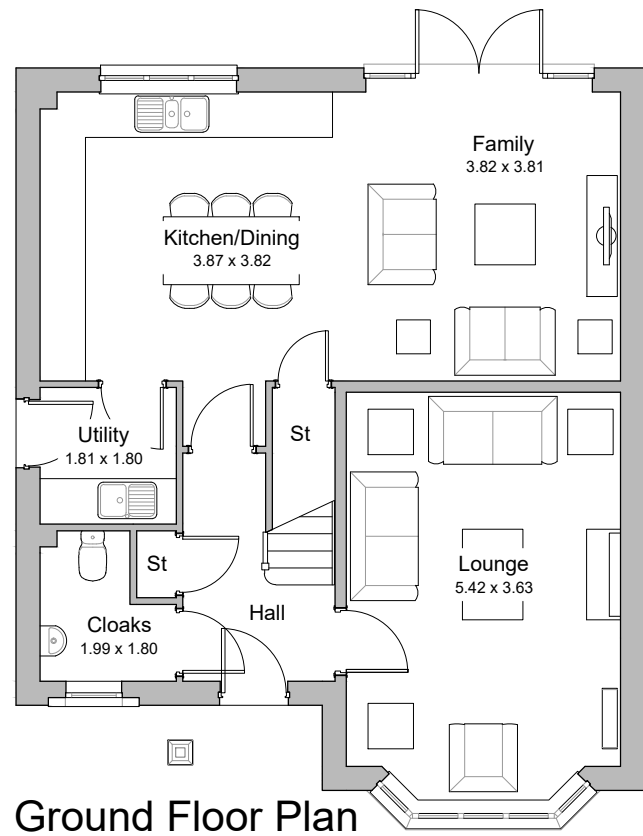

Ground Floor Plan




Rear Elevation



Side Elevation

Plots
As: 136
Handed: 86,94,96,116,127,129,135

 

Scale: 1:100 at A3

Leamington
Lifestyle
Heritage Collection
F Series

1417m² 131.63m²
Elevation Code: B1
Date: June 2019
EF_LEAMQ_DM2_Rev A



REV.	DATE	REVISIONS:	BY	STATUS:
A	27/07/22	Plot numbers amended	RP	

Planning

This drawing may be scaled or cross referenced to the scale bar for planning application purposes only. Do not scale for any other purpose, use figured dimensions only. Subject to site survey and all necessary consents. All dimensions to be checked by user and any discrepancies, errors or omissions to be reported to the Architect before work commences. This drawing is to be read in conjunction with all other relevant materials.
OS Licence No. 100007327

CLIENT:	Redrow Homes	PROJECT:	Arundel Road, Angmering
SCALE:	1:100 (A3 ORIGINAL)	DRAWING:	Leamington Lifestyle - Plans & Elevations
DRAWN:	RDP		
DATE:	Aug 2022	20232	P219 A



architecture planning masterplanning
Broadmede House, Farnham Business Park,
Weydon Lane, Farnham, Surrey GU9 8QT.
info@osparchitecture.com www.osparchitecture.com
Tel: 01252 267878

© 2019 OSP Architecture Ltd. Company Registration No. 10178053