


Plots
As: 34-35, 74-75




Front Elevation

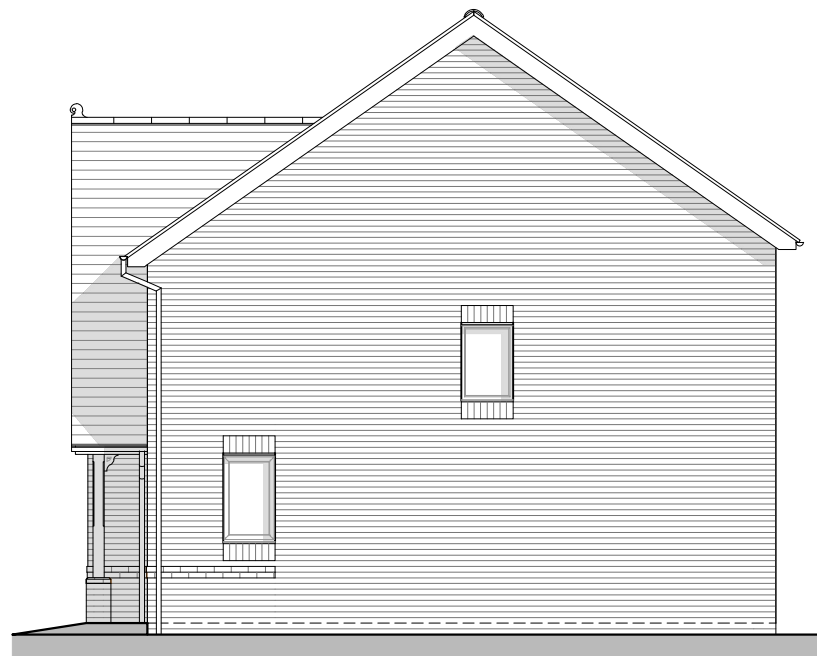


Side Elevation



Rear Elevation

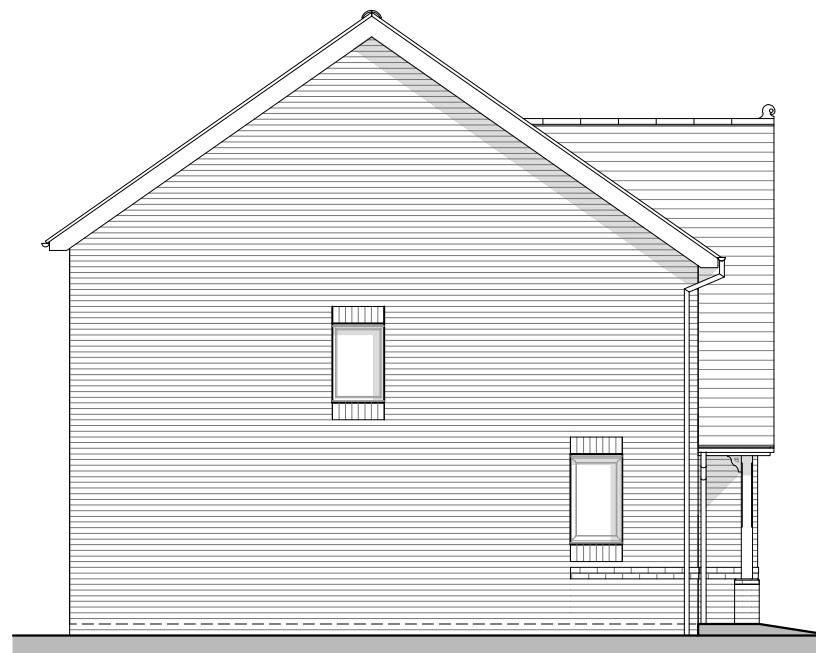

Side Elevation

 

Letchworth
Heritage Collection
F Series

984ft 91.39m²
Elevation Code B1
Date: May 2019
EF_LETC_SM.5_Rev B



REV. A	DATE 27/07/22	REVISIONS: Plot numbers amended	BY RP	STATUS: Planning	CLIENT: Redrow Homes	PROJECT: Arundel Road, Angmering	 architecture planning masterplanning Broadmede House, Farnham Business Park, Weydon Lane, Farnham, Surrey GU9 8QT. info@osparchitecture.com www.osparchitecture.com Tel: 01252 267878 ©South London Council Company Registration No. 2678091
					SCALE: 1:100 (A3 ORIGINAL)	DRAWING: Letchworth - Elevations BRICK	
					DRAWN: RDP	20232	
					DATE: Aug 2022	P224	
						A	
© COPYRIGHT EXISTS ON THE DESIGNS AND INFORMATION SHOWN ON THIS DRAWING				This drawing may be scaled or cross referenced to the scale bar for planning application purposes only. Do not scale for any other purpose, use figured dimensions only. Subject to site survey and all necessary consents. All dimensions to be checked by user and any discrepancies, errors or omissions to be reported to the Architect before work commences. This drawing is to be read in conjunction with all other relevant materials. OS Licence No. 100007327			