

Plots
As:
Handed: 88




Front Elevation



Side Elevation A



Rear Elevation

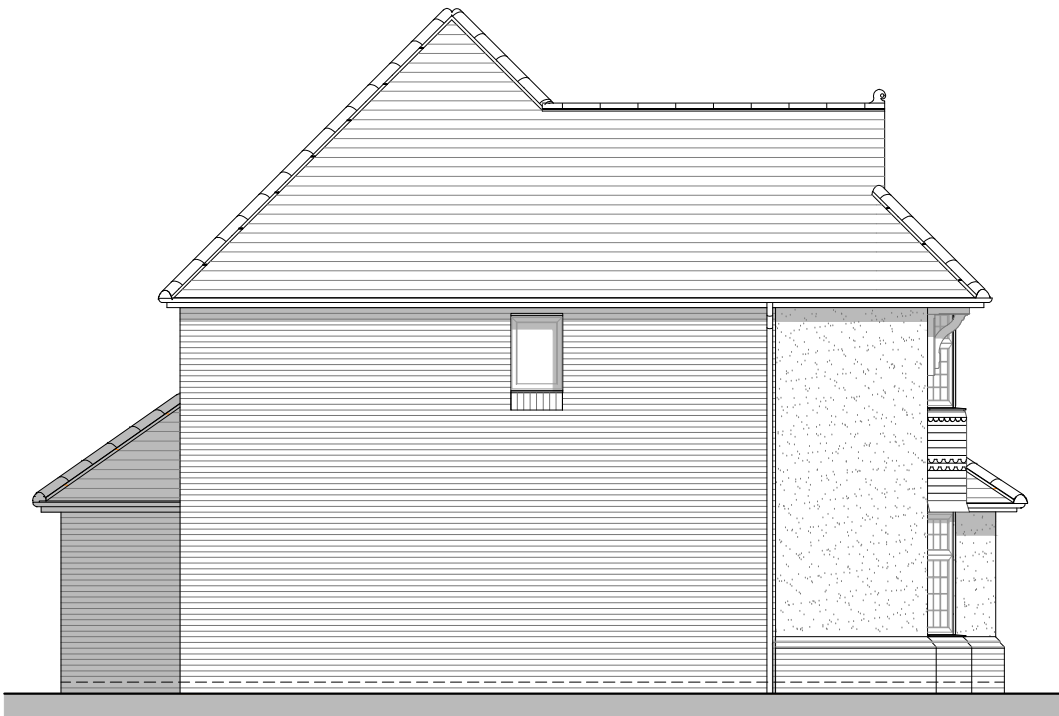

Side Elevation B



Scale: 1:100 at A3

Richmond
Heritage Collection
F Series

2030ft² 188.57m²
Elevation Code: A1
Date: May 2019
EF_RICH_DM.6
Rev A



REV.	DATE	REVISIONS:
A	27/07/22	Plot numbers amended

BY
RP

STATUS:

Planning

This drawing may be scaled or cross referenced to the scale bar for planning application purposes only. Do not scale for any other purpose, use figured dimensions only. Subject to site survey and all necessary consents. All dimensions to be checked by user and any discrepancies, errors or omissions to be reported to the Architect before work commences. This drawing is to be read in conjunction with all other relevant materials.
OS Licence No. 100007327

CLIENT:	Redrow Homes
SCALE:	1:100 (A3 ORIGINAL)
DRAWN:	RDP
DATE:	Aug 2022

20232

PROJECT:	Arundel Road, Angmering
DRAWING:	Richmond - Elevations Render

P234

A



architecture planning masterplanning
Broadmead House, Farnham Business Park,
Weydon Lane, Farnham, Surrey GU9 8QT.
info@osparchitecture.com www.osparchitecture.com
Tel: 01252 267878

© 2019 OSP Architecture Limited. Company Registration No. 10780953