


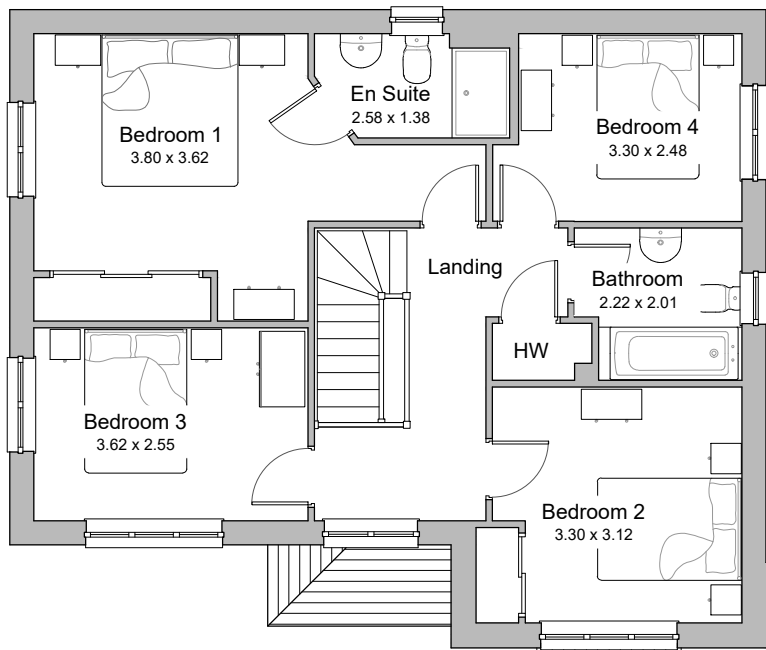

First Floor Plan




Front Elevation



Side Elevation

Plots	
As:	24, 72, 132
Handed:	55, 104, 133, 152

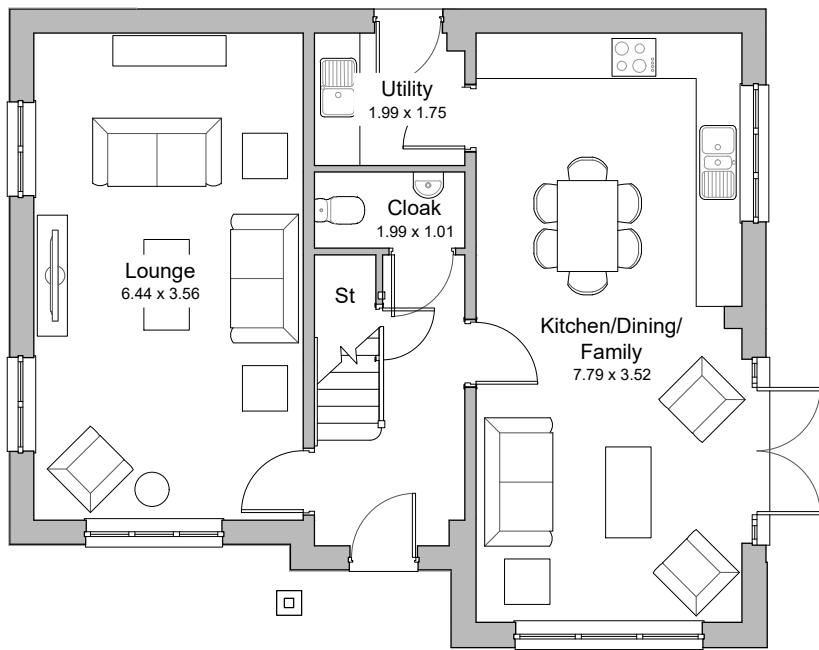


Ground Floor Plan



Rear Elevation



Side Elevation

 

Scale: 1:100 at A3

Shaftesbury
Heritage Collection
F Series

1427ft² 132.55m²
Elevation Code: A1
Date: Feb. 2020
EF_SHAFT_DM.8



REV.	DATE	REVISIONS:	BY	STATUS:
A	27/07/22	Plot numbers amended	RP	

Planning

CLIENT:	Redrow Homes	PROJECT:	Arundel Road, Angmering
SCALE:	1:100 (A3 ORIGINAL)	DRAWING:	Shaftesbury - Plans & Elevations RENDER
DRAWN:	RDP		
DATE:	Aug 2022	20232	P235 A



architecture planning masterplanning
Broadmead House, Farnham Business Park,
Weydon Lane, Farnham, Surrey GU9 8QT.
info@osparchitecture.com www.osparchitecture.com
Tel: 01252 267878

This drawing may be scaled or cross referenced to the scale bar for planning application purposes only. Do not scale for any other purpose, use figured dimensions only. Subject to site survey and all necessary consents. All dimensions to be checked by user and any discrepancies, errors or omissions to be reported to the Architect before work commences. This drawing is to be read in conjunction with all other relevant materials. OS Licence No. 100007327