



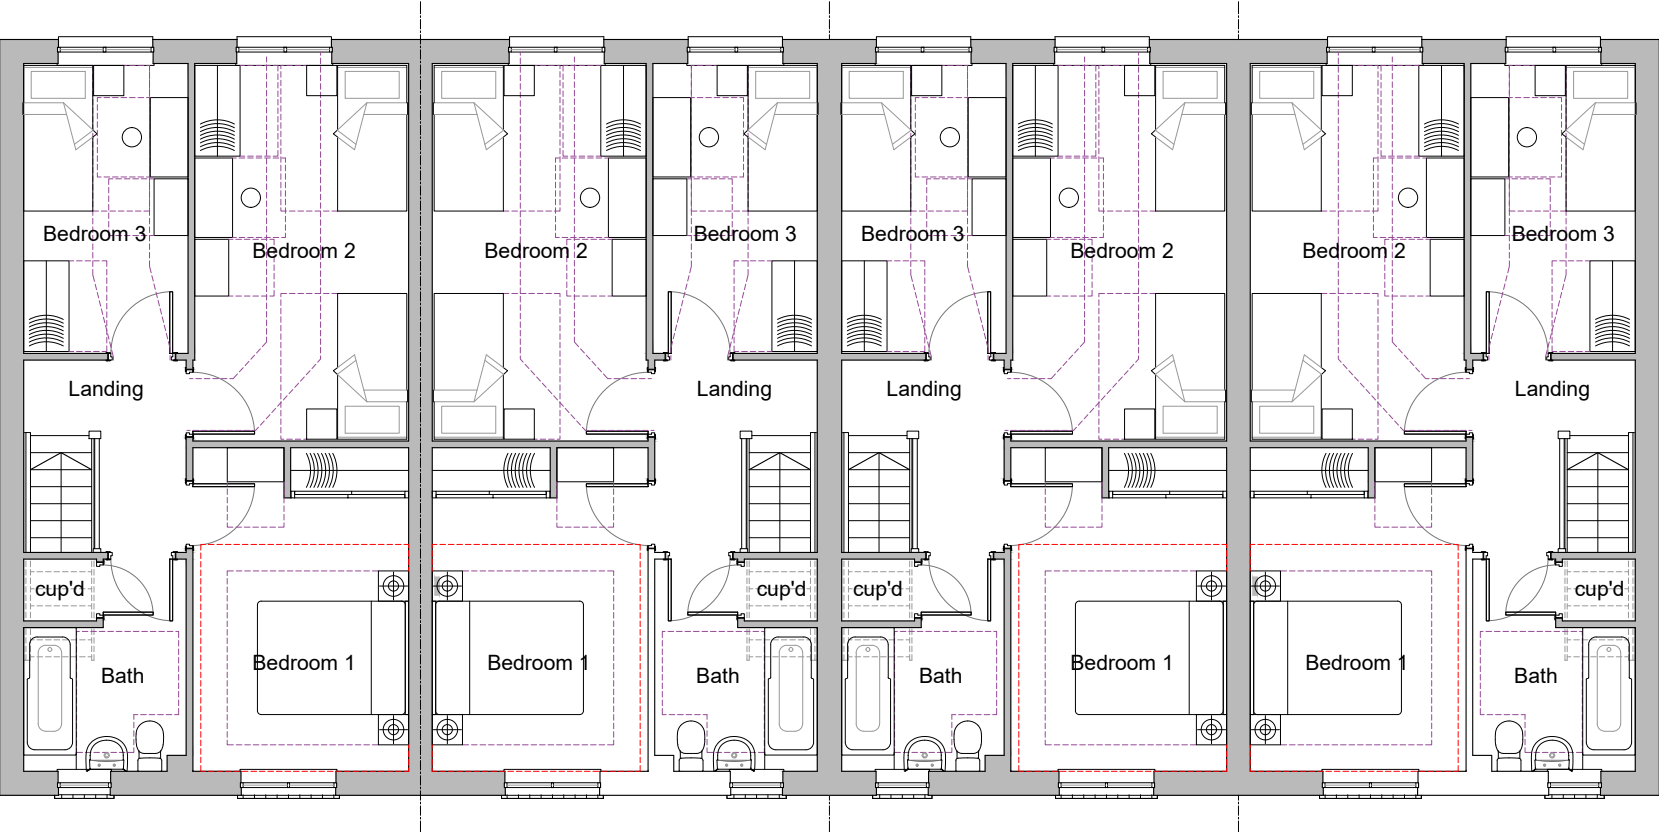


First Floor Plan

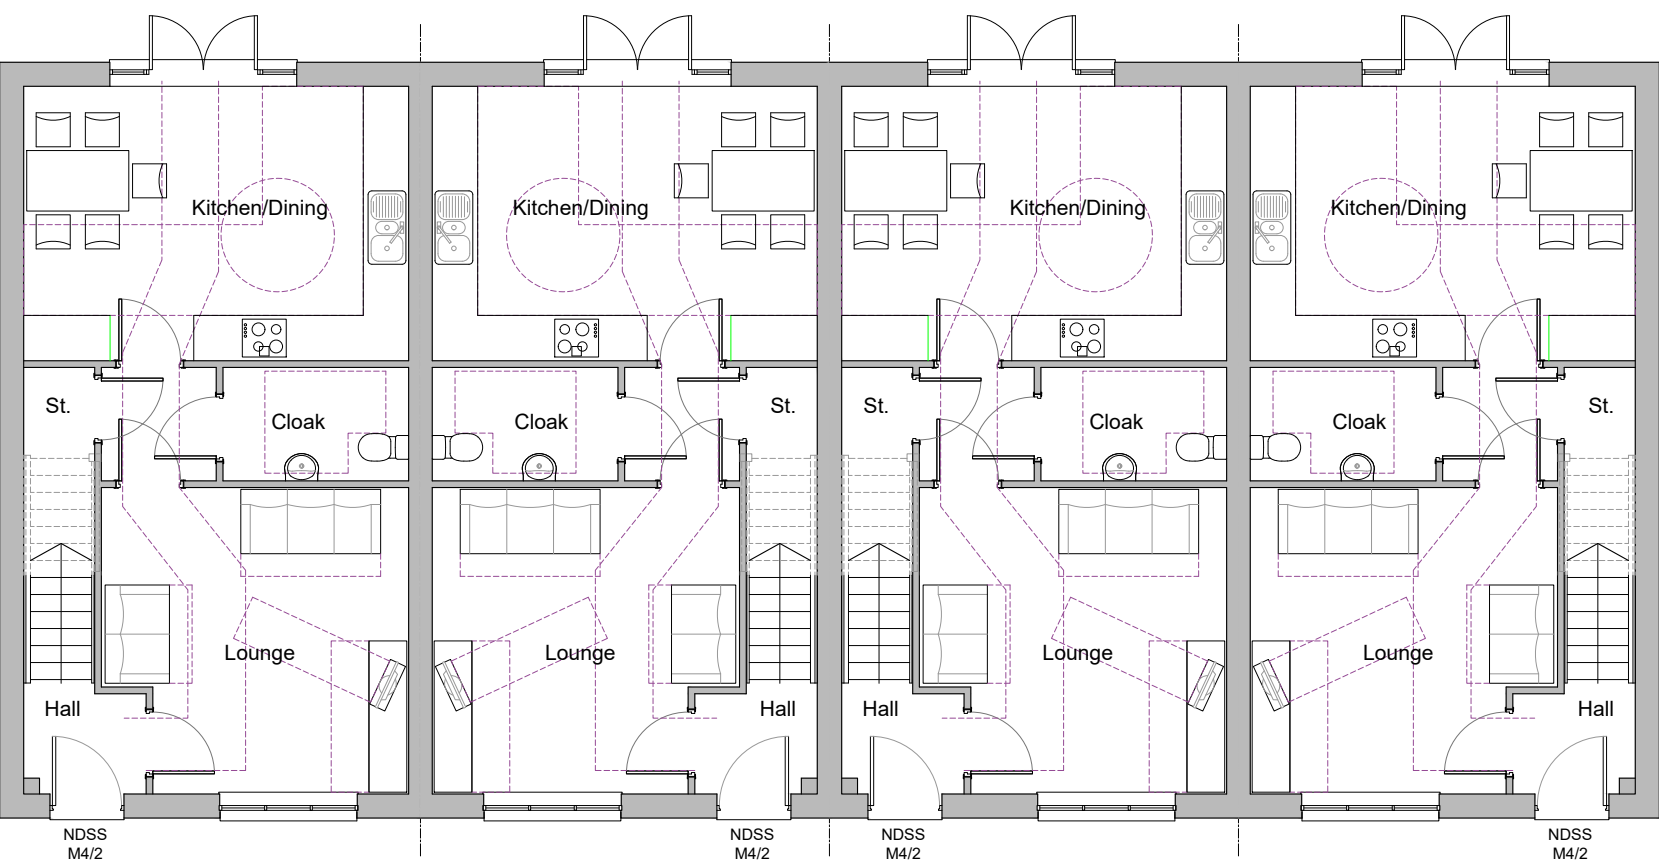

Ground Floor Plan

Plots
As: 138-141
Handed:

 

Dart Four Block
Heritage Collection
F Series
1026ft² 95.3m²



REV. A	DATE 27/07/22	REVISIONS: Plot numbers amended	BY RP	STATUS: Planning	CLIENT: Redrow Homes		PROJECT: Arundel Road, Angmering		 architecture planning masterplanning Broadmeade House, Farnham Business Park, Weydon Lane, Farnham, Surrey GU9 8QT. info@osparchitecture.com www.osparchitecture.com Tel: 01252 267878
				SCALE: 1:100 (A3 ORIGINAL)		DRAWING: Dart Four Block - Floor Plans Plots 138-141			
				DRAWN: RDP		20232	P243	A	
				DATE: Aug 2022					
© COPYRIGHT EXISTS ON THE DESIGNS AND INFORMATION SHOWN ON THIS DRAWING				This drawing may be scaled or cross referenced to the scale bar for planning application purposes only. Do not scale for any other purpose, use figured dimensions only. Subject to site survey and all necessary consents. All dimensions to be checked by user and any discrepancies, errors or omissions to be reported to the Architect before work commences. This drawing is to be read in conjunction with all other relevant materials. OS Licence No. 100007327					