

Plots
As: 138-141
Handed:




Front Elevation



Side Elevation



Rear Elevation

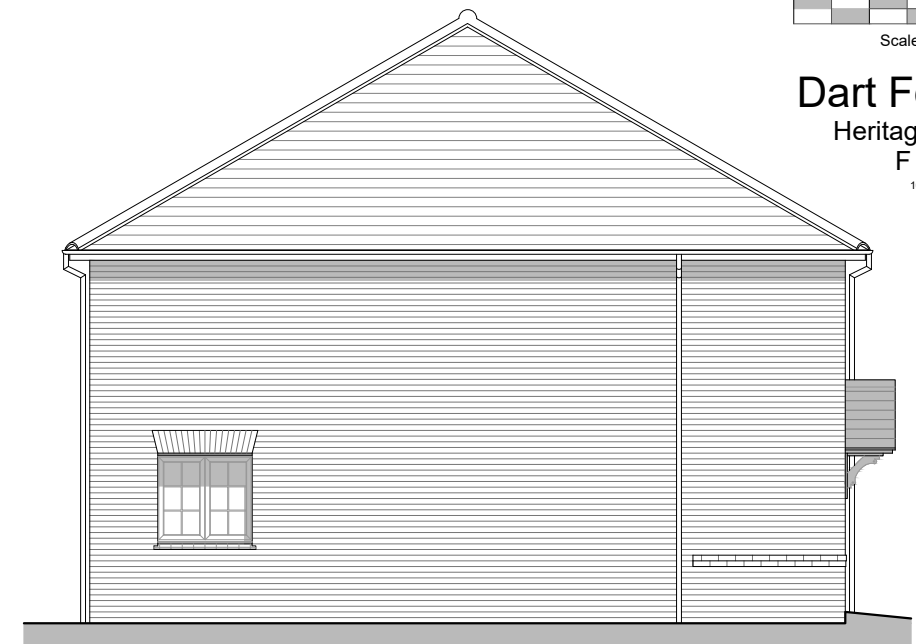

Side Elevation



Dart Four Block
Heritage Collection
F Series
1026ft² 95.3m²



REV. A	DATE 27/07/22	REVISIONS: Plot numbers amended	BY RP	STATUS: Planning	CLIENT: Redrow Homes	PROJECT: Arundel Road, Angmering	 architecture planning masterplanning Broadmeade House, Farnham Business Park, Weydon Lane, Farnham, Surrey GU9 8QT. info@osparchitecture.com www.osparchitecture.com Tel: 01252 267878 ©OSP Architecture Limited. Company Registration No. 1079091
				SCALE: 1:100 (A3 ORIGINAL)	DRAWING: Dart Four Block - Elevations Plots 138-141		
				DRAWN: RDP DATE: Aug 2022	20232 P244 A		
© COPYRIGHT EXISTS ON THE DESIGNS AND INFORMATION SHOWN ON THIS DRAWING				This drawing may be scaled or cross referenced to the scale bar for planning application purposes only. Do not scale for any other purpose, use figured dimensions only. Subject to site survey and all necessary consents. All dimensions to be checked by user and any discrepancies, errors or omissions to be reported to the Architect before work commences. This drawing is to be read in conjunction with all other relevant materials. OS Licence No. 100007327			

© COPYRIGHT EXISTS ON THE DESIGNS AND INFORMATION SHOWN ON THIS DRAWING

This drawing may be scaled or cross referenced to the scale bar for planning application purposes only. Do not scale for any other purpose, use figured dimensions only. Subject to site survey and all necessary consents. All dimensions to be checked by user and any discrepancies, errors or omissions to be reported to the Architect before work commences. This drawing is to be read in conjunction with all other relevant materials.
OS Licence No. 100007327