


Plots
As: 31-32, 67-68
Handed:




Front Elevation

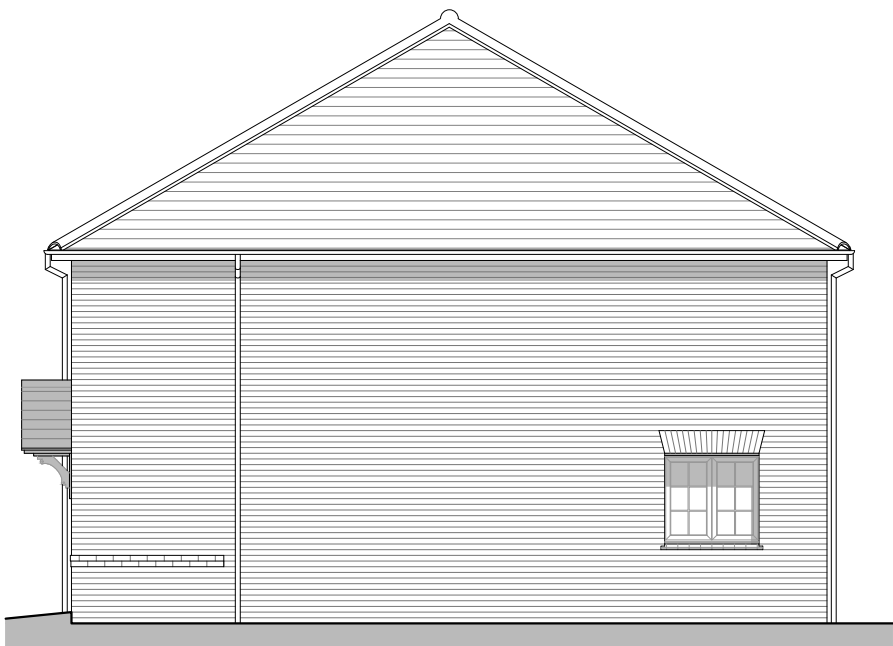


Side Elevation



Rear Elevation

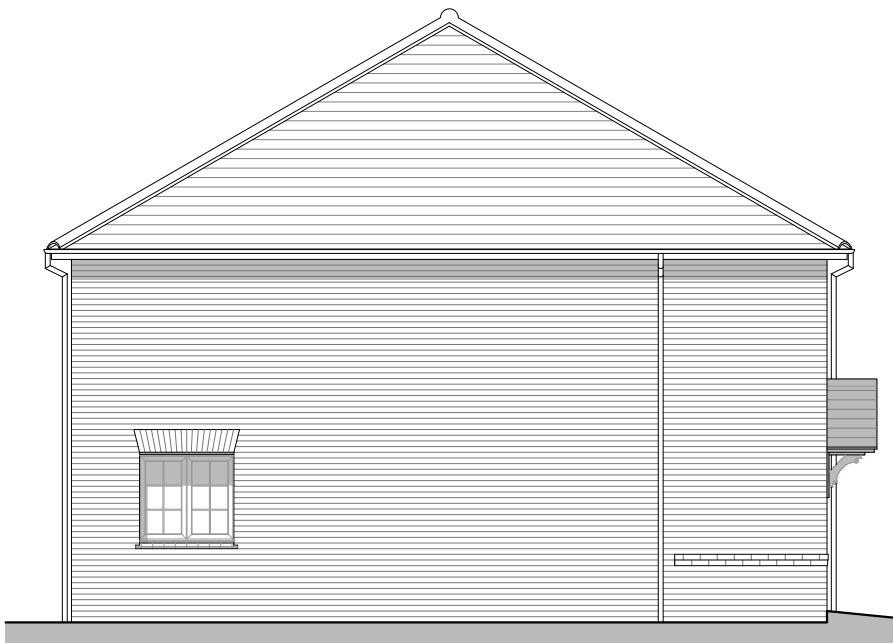

Side Elevation

 

Dart Two Block
Heritage Collection
F Series
1026ft² 95.3m²



REV.	DATE	REVISIONS:
A	27/07/22	Plot numbers amended

BY	STATUS:
RP	

Planning

© COPYRIGHT EXISTS ON THE DESIGNS AND INFORMATION SHOWN ON THIS DRAWING		This drawing may be scaled or cross referenced to the scale bar for planning application purposes only. Do not scale for any other purpose, use figured dimensions only. Subject to site survey and all necessary consents. All dimensions to be checked by user and any discrepancies, errors or omissions to be reported to the Architect before work commences. This drawing is to be read in conjunction with all other relevant materials.		OS Licence No. 100007327	
---	--	---	--	--------------------------	--

CLIENT: Redrow Homes		PROJECT: Arundel Road, Angmering	
SCALE: 1:100 (A3 ORIGINAL)		DRAWING: Dart Two Block - Elevations Plots 31-32, 67-68	
DRAWN: RDP DATE: Aug 2022	20232	P248	A



architecture planning masterplanning

Broadmede House, Farnham Business Park,
Weydon Lane, Farnham, Surrey GU9 8QT.
info@osparchitecture.com www.osparchitecture.com
Tel: 01252 267878