



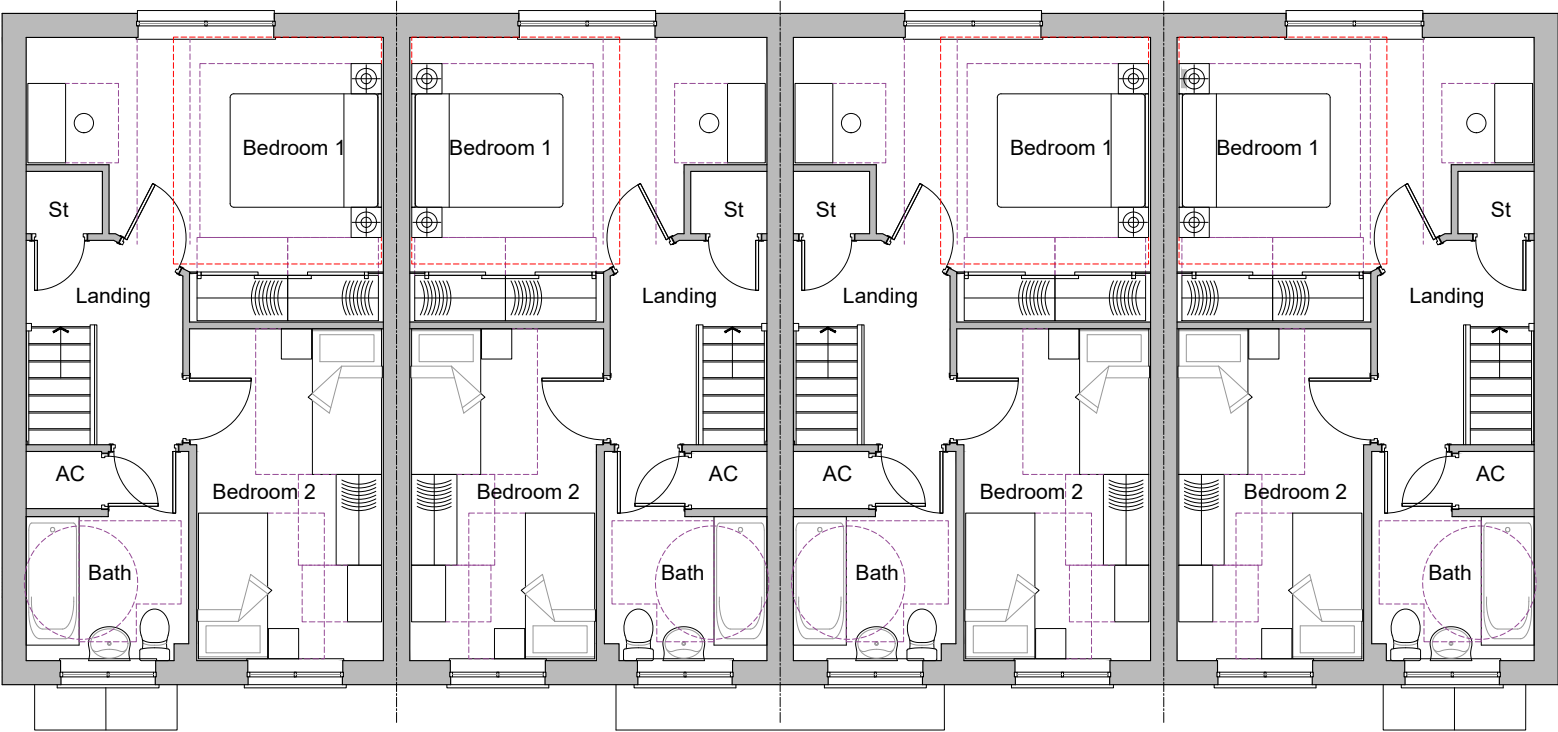


First Floor Plan

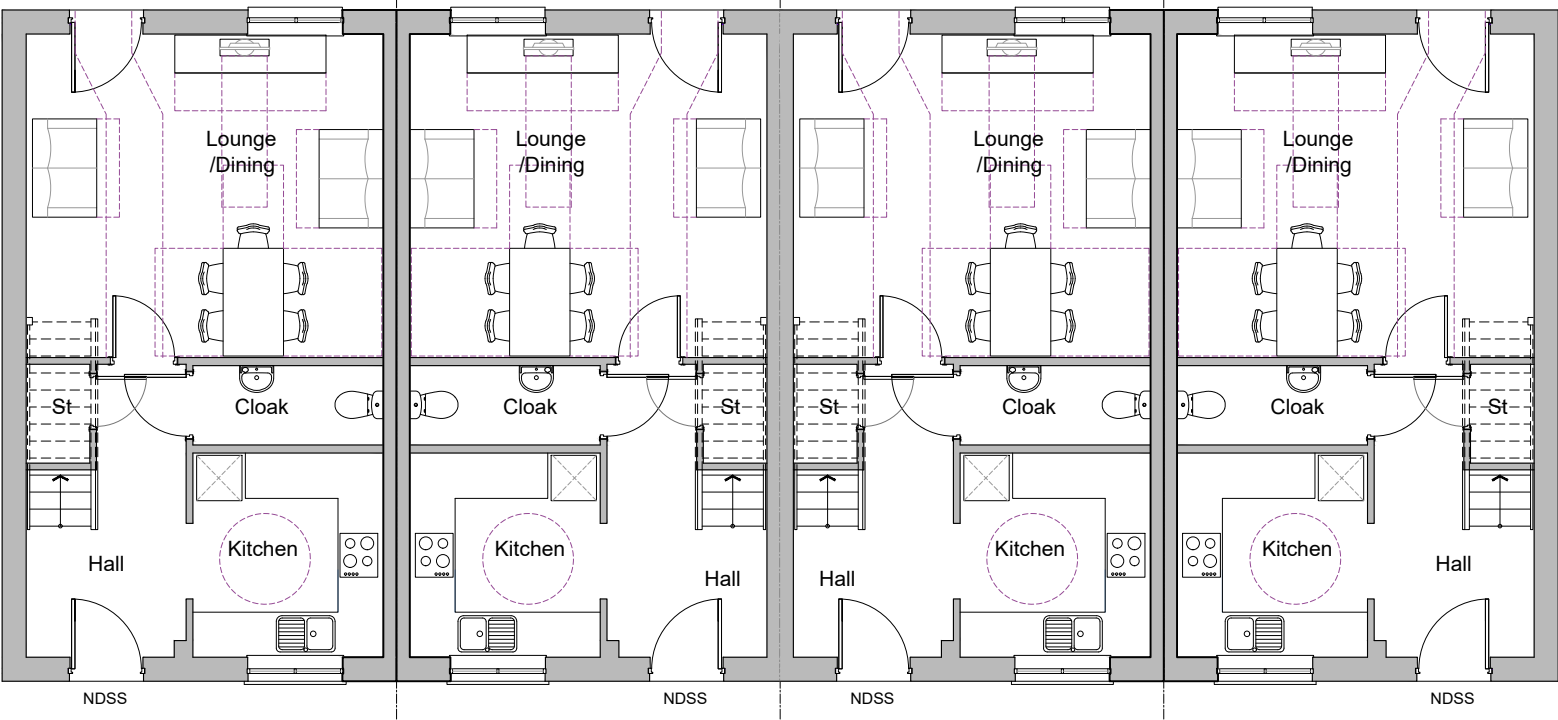

Ground Floor Plan

Plots
As: 27-30
Handed:

Tavy
Heritage Collection
F Series
Tavy - 852m² 79.2m²

 

REV.	DATE	REVISIONS:	BY	STATUS:	CLIENT:	PROJECT:			
A	27/07/22	Plot numbers amended	RP	Planning	Redrow Homes	Arundel Road, Angmering			
					SCALE:	1:100	(A3 ORIGINAL)		
					DRAWING:	Tavy Four Block - Floor Plans Plots 27-30			
© COPYRIGHT EXISTS ON THE DESIGNS AND INFORMATION SHOWN ON THIS DRAWING					DRAWN:	RDP	20232	P249	A
					DATE:	Aug 2022			
This drawing may be scaled or cross referenced to the scale bar for planning application purposes only. Do not scale for any other purpose, use figured dimensions only. Subject to site survey and all necessary consents. All dimensions to be checked by user and any discrepancies, errors or omissions to be reported to the Architect before work commences. This drawing is to be read in conjunction with all other relevant materials. OS Licence No. 100007327					architecture planning masterplanning Broadmeade House, Farnham Business Park, Weydon Lane, Farnham, Surrey GU9 8QT. info@osparchitecture.com www.osparchitecture.com Tel: 01252 267878				