


Plots
As: 27-30
Handed:




Front Elevation

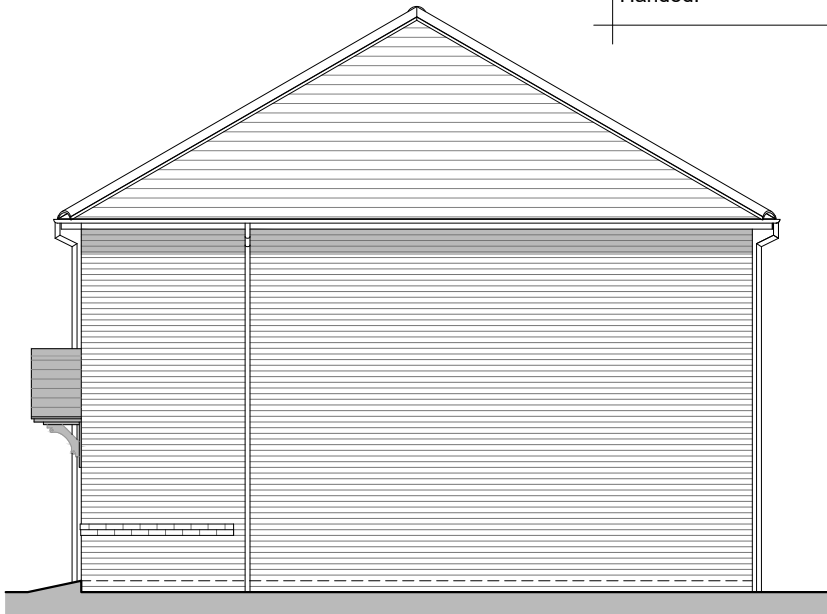

Side Elevation




Rear Elevation

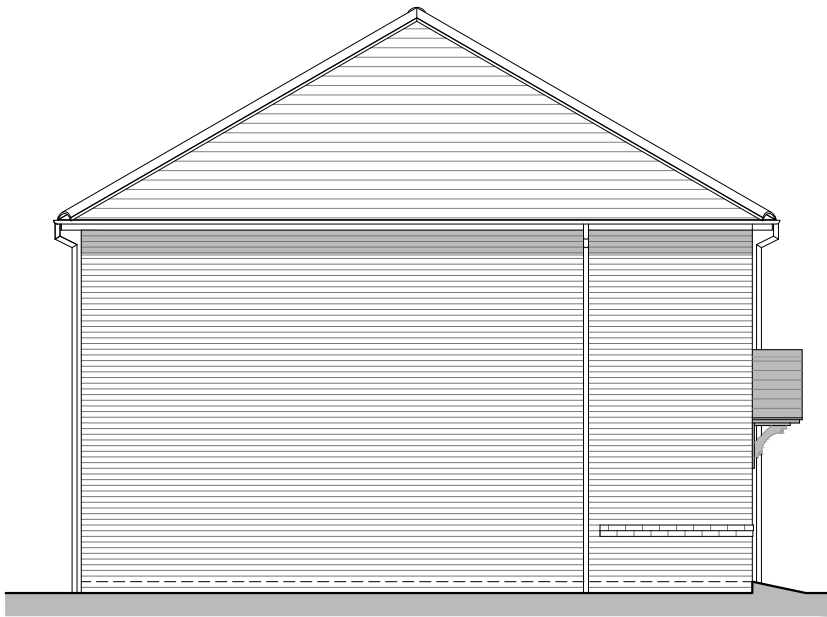

Side Elevation

Tavy
Heritage Collection
F Series
Tavy - 852ft² 79.2m²

 

REV. A	DATE 27/07/22	REVISIONS: Plot numbers amended	BY RP	STATUS: Planning	CLIENT: Redrow Homes	PROJECT: Arundel Road, Angmering	 architecture planning masterplanning Broadmede House, Farnham Business Park, Weydon Lane, Farnham, Surrey GU9 8QT. info@osparchitecture.com www.osparchitecture.com Tel: 01252 267878 ©Farnham Junction Limited Company Registration No. 20870051		
					SCALE: 1:100 (A3 ORIGINAL)	DRAWING: Tavy Four Block - Elevations Plots 27-30			
					DRAWN: RDP	20232		P250	A
					DATE: Aug 2022				
© COPYRIGHT EXISTS ON THE DESIGNS AND INFORMATION SHOWN ON THIS DRAWING					This drawing may be scaled or cross referenced to the scale bar for planning application purposes only. Do not scale for any other purpose, use figured dimensions only. Subject to site survey and all necessary consents. All dimensions to be checked by user and any discrepancies, errors or omissions to be reported to the Architect before work commences. This drawing is to be read in conjunction with all other relevant materials. OS Licence No. 100007327				