



Plots
As:
Handed: 36-40, 46-50

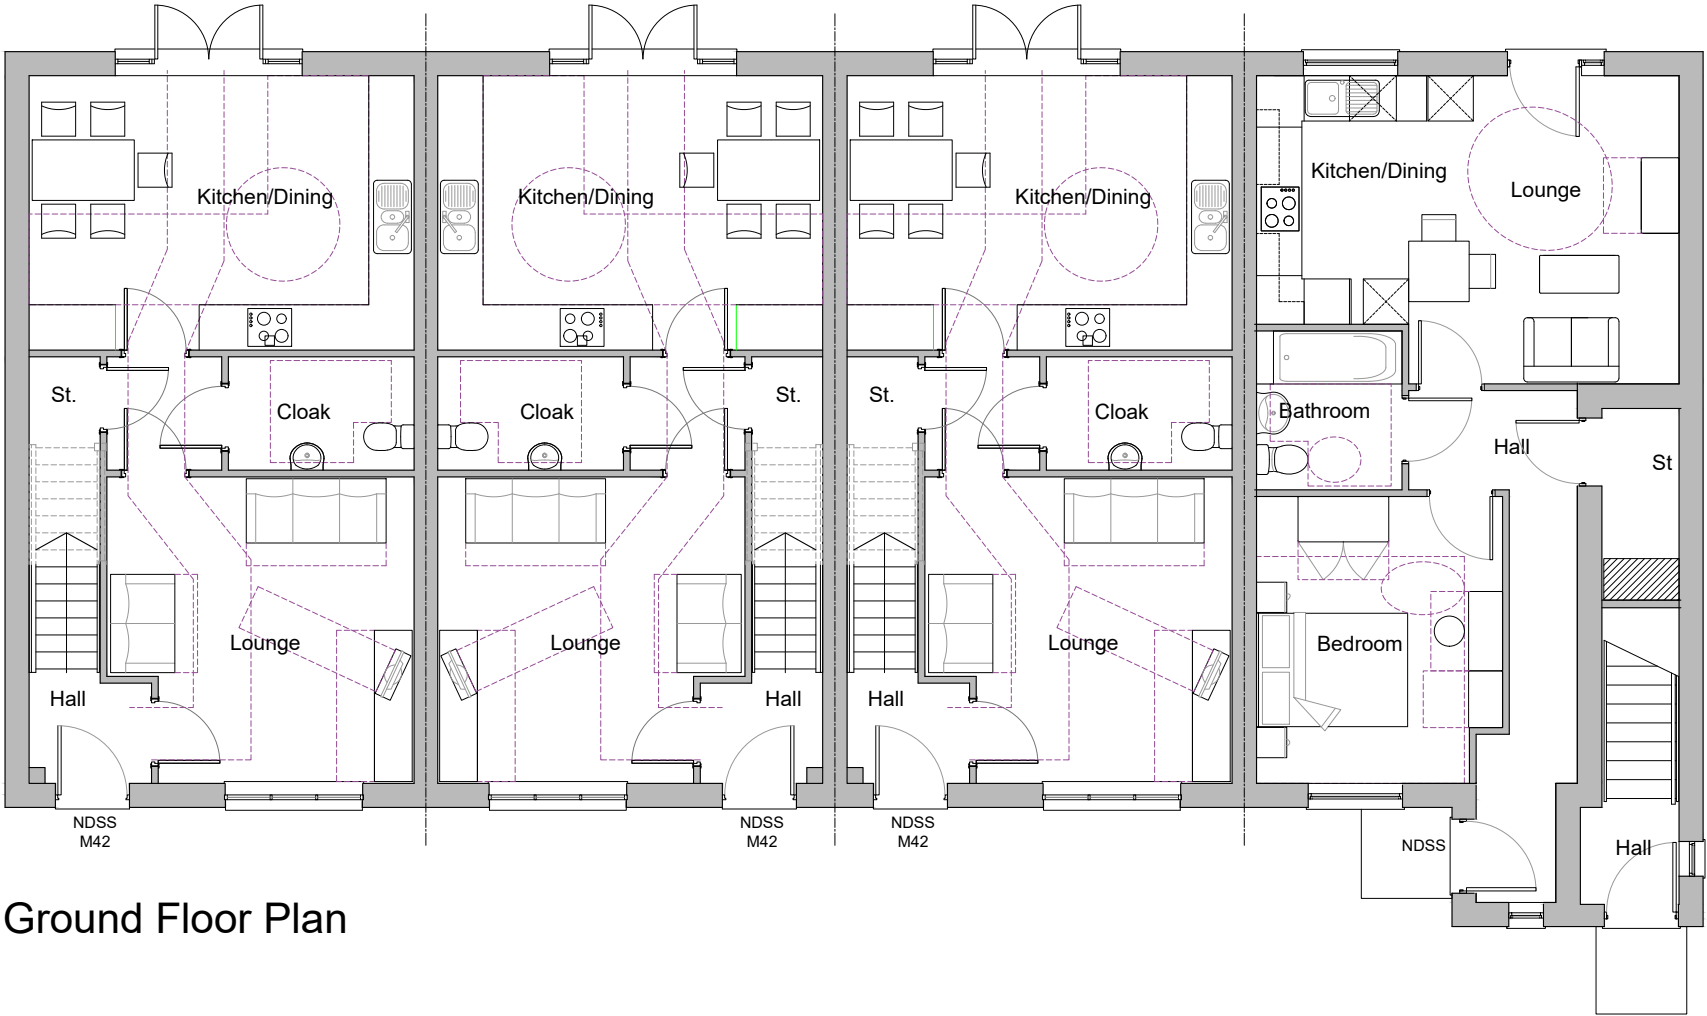

Ground Floor Plan

 

Dart/Lead^(RVT)
Heritage Collection
F Series

DART - 1026R² 95.3m²
LEAD GF (538R² 50.0m²) - (Extended to match DART plot depth)



REV. A	DATE 27/07/22	REVISIONS: Plot numbers amended	BY RP	STATUS:	CLIENT: Redrow Homes		PROJECT: Arundel Road, Angmering	
Planning					SCALE: 1:100 (A3 ORIGINAL)		DRAWING: Dart/Lead Four Block - Ground Floor Plan Plots 36-40, 46-50	
					DRAWN: RDP	20232	P251	A
					DATE: Aug 2022			
© COPYRIGHT EXISTS ON THE DESIGNS AND INFORMATION SHOWN ON THIS DRAWING				This drawing may be scaled or cross referenced to the scale bar for planning application purposes only. Do not scale for any other purpose, use figured dimensions only. Subject to site survey and all necessary consents. All dimensions to be checked by user and any discrepancies, errors or omissions to be reported to the Architect before work commences. This drawing is to be read in conjunction with all other relevant materials. OS Licence No. 100007327				

This drawing may be scaled or cross referenced to the scale bar for planning application purposes only. Do not scale for any other purpose, use figured dimensions only. Subject to site survey and all necessary consents. All dimensions to be checked by user and any discrepancies, errors or omissions to be reported to the Architect before work commences. This drawing is to be read in conjunction with all other relevant materials.
OS Licence No. 100007327



architecture planning masterplanning

Broadmede House, Farnham Business Park,
Weydon Lane, Farnham, Surrey GU9 8QT.
info@osparchitecture.com www.osparchitecture.com
Tel: 01252 267878