



Plots
As:
Handed: 36-40, 46-50

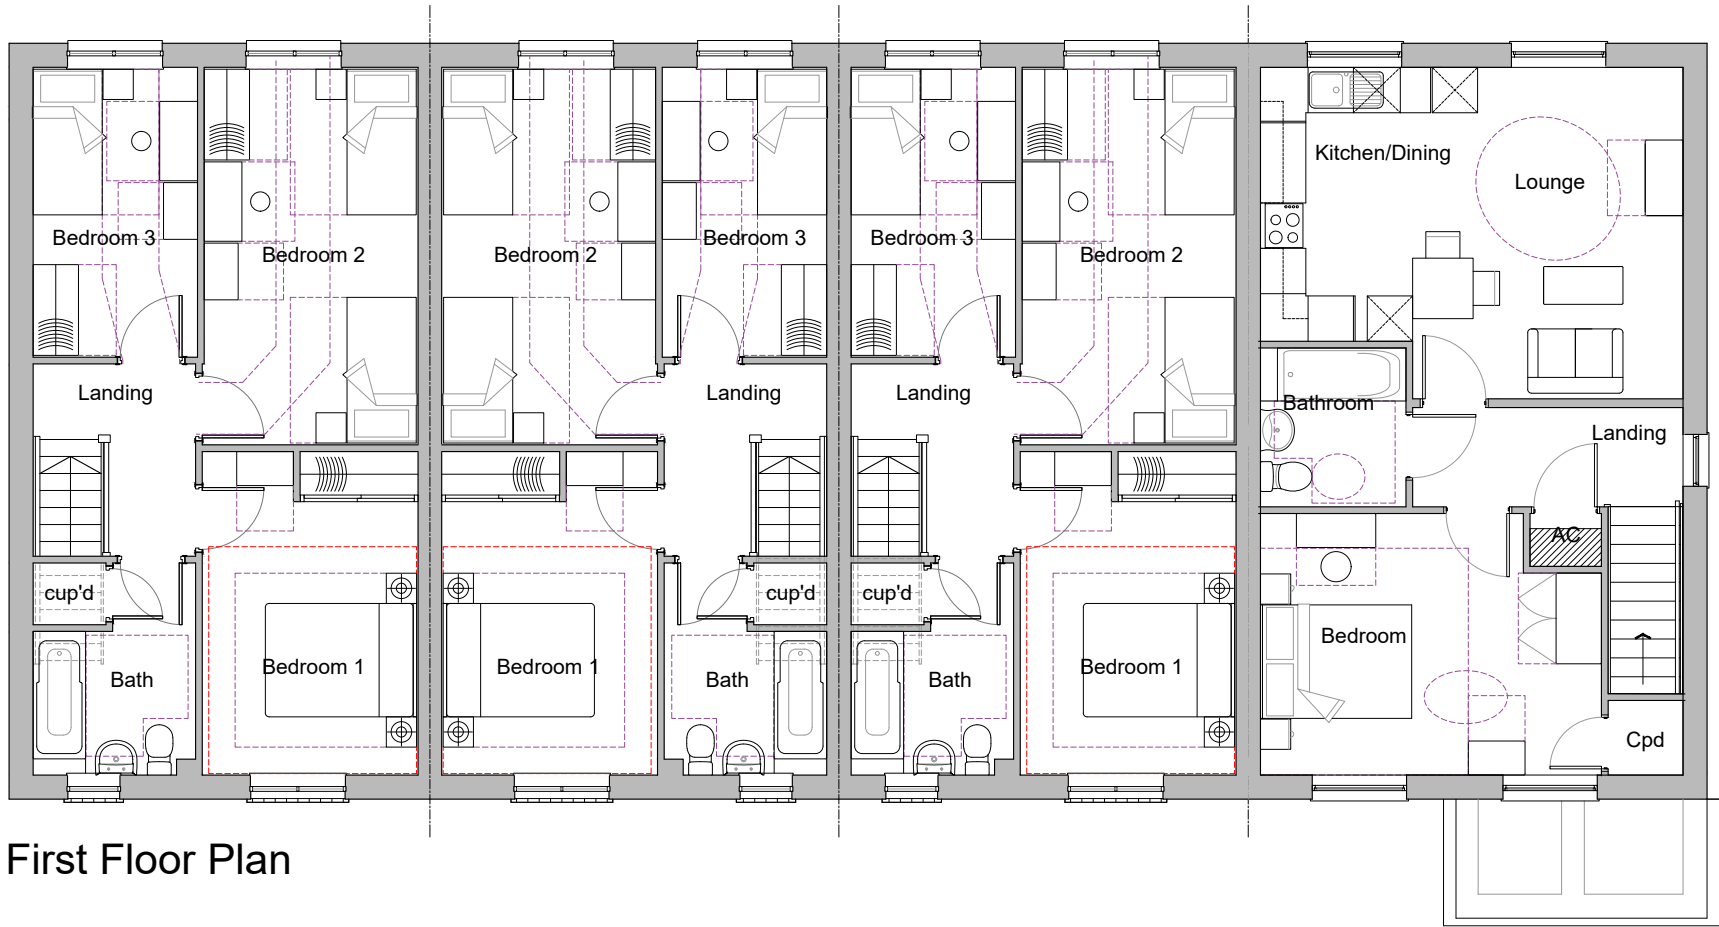

First Floor Plan

 

Scale: 1:100 at A3

Dart/Lead^(RVT)
Heritage Collection
F Series

DART - 1026R² 95.3m²
LEAD FF (575R² 53.4m²)(Extended to match DART plot depth)



REV. DATE
A 27/07/22

REVISIONS:
Plot numbers amended

BY
RP

STATUS:

Planning

CLIENT: Redrow Homes

PROJECT: Arundel Road, Angmering

SCALE: 1:100 (A3 ORIGINAL)

DRAWING: Dart/Lead Four Block - First Floor Plan
Plots 36-40, 46-50

DRAWN: RDP
DATE: Aug 2022

20232

P252

A

© COPYRIGHT EXISTS ON THE DESIGNS AND INFORMATION SHOWN ON THIS DRAWING

This drawing may be scaled or cross referenced to the scale bar for planning application purposes only. Do not scale for any other purpose, use figured dimensions only. Subject to site survey and all necessary consents. All dimensions to be checked by user and any discrepancies, errors or omissions to be reported to the Architect before work commences. This drawing is to be read in conjunction with all other relevant materials. OS Licence No. 100007327



architecture planning masterplanning

Broadmeade House, Farnham Business Park,
Weydon Lane, Farnham, Surrey GU9 8QT.
info@osparchitecture.com www.osparchitecture.com
Tel: 01252 267878

© OSP Architecture Limited Company Registration No. 10190933