



Plots
As: 41-45
Handed:

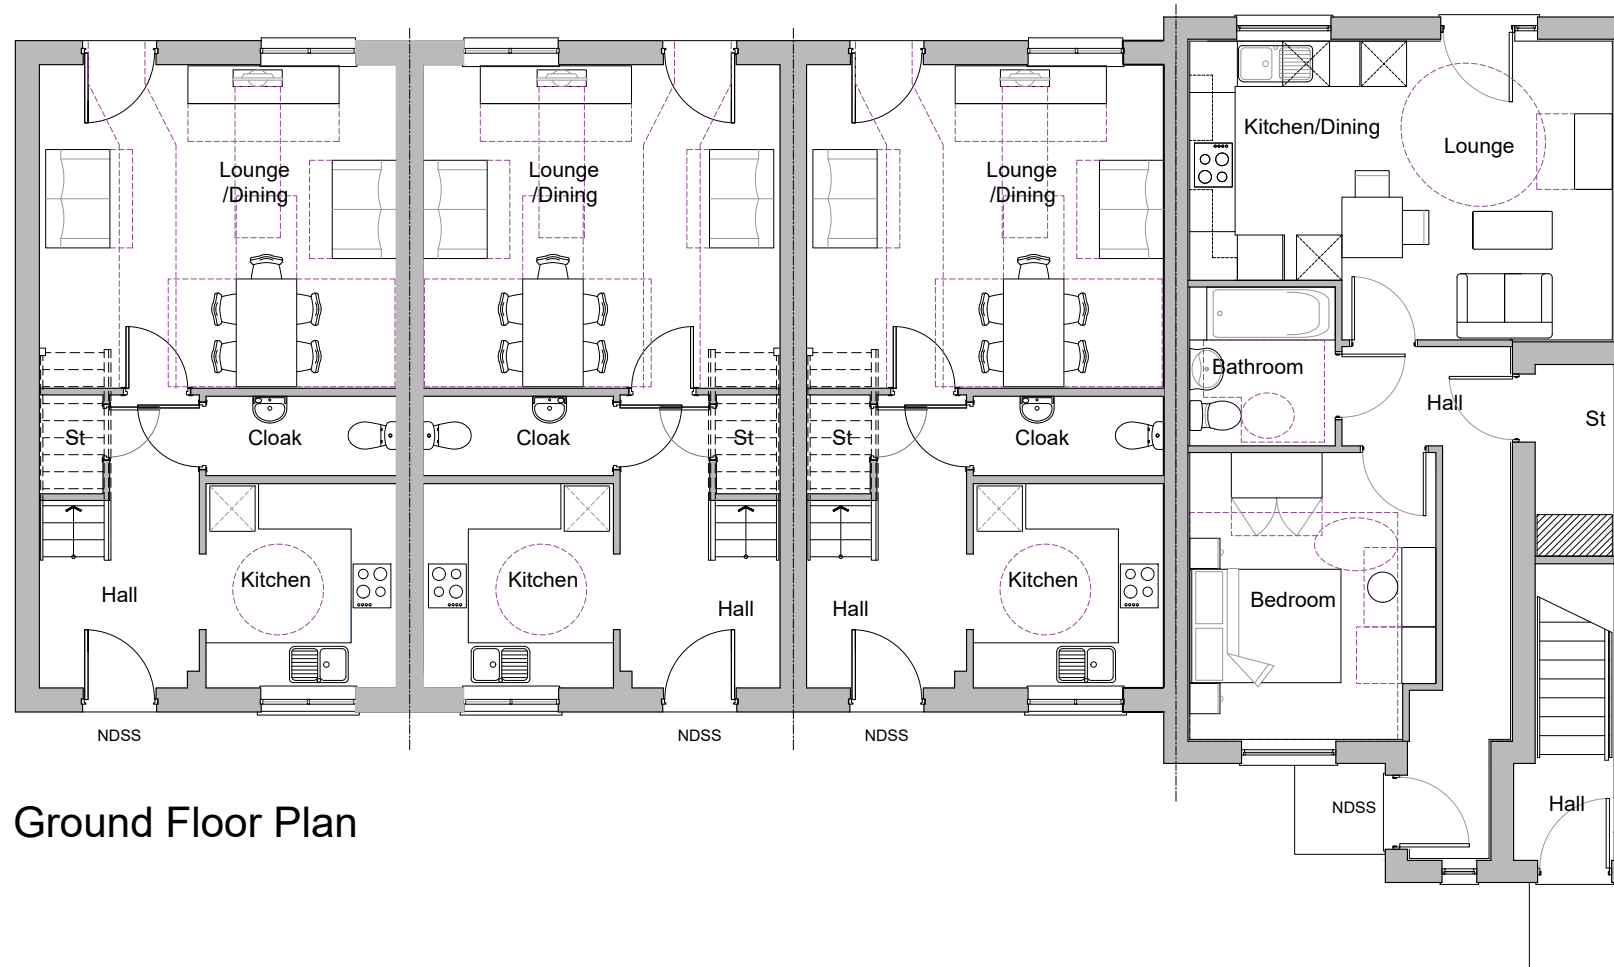

Ground Floor Plan

Leadon / Tavy
Heritage Collection
F Series
Leadon GF - 538m² 50.0m²
Tavy - 852m² 79.2m²

 

REV. A	DATE 27/07/22	REVISIONS: Plot numbers amended	BY RP	STATUS: Planning	CLIENT: Redrow Homes	PROJECT: Arundel Road, Angmering	 architecture planning masterplanning Broadmeade House, Farnham Business Park, Weydon Lane, Farnham, Surrey GU9 8QT. info@osparchitecture.com www.osparchitecture.com Tel: 01252 267878
					SCALE: 1:100 (A3 ORIGINAL)	DRAWING: Leadon & Tavy - Ground Floor Plan Plots 41-45	
					DRAWN: RDP DATE: Aug 2022	20232 P258 A	
© COPYRIGHT EXISTS ON THE DESIGNS AND INFORMATION SHOWN ON THIS DRAWING				This drawing may be scaled or cross referenced to the scale bar for planning application purposes only. Do not scale for any other purpose, use figured dimensions only. Subject to site survey and all necessary consents. All dimensions to be checked by user and any discrepancies, errors or omissions to be reported to the Architect before work commences. This drawing is to be read in conjunction with all other relevant materials. OS Licence No. 100007327			