



Plots	
As:	41-45
Handed:	

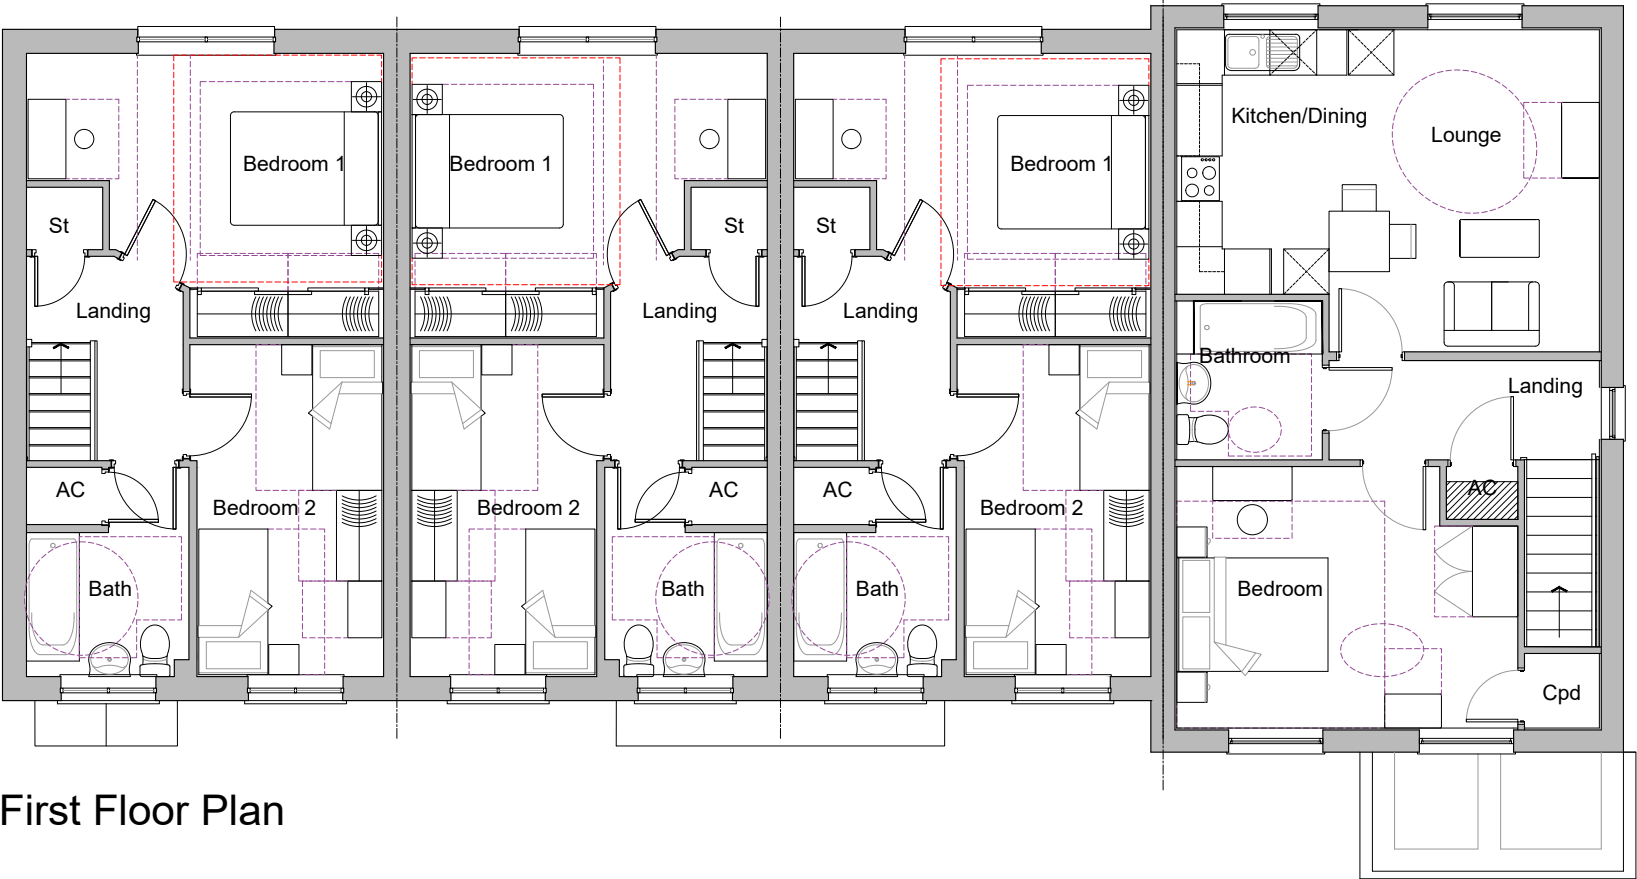

First Floor Plan

Leadon / Tavy
Heritage Collection
F Series

Leadon FF - 575ft² 53.4m²
Tavy - 652ft² 79.2m²

 

REV.	DATE	REVISIONS:	BY	STATUS:
A	27/07/22	Plot numbers amended	RP	

Planning

CLIENT:	Redrow Homes	PROJECT:	Arundel Road, Angmering
SCALE:	1:100 (A3 ORIGINAL)	DRAWING:	Leadon & Tavy - First Floor Plan Plots 41-45
DRAWN:	RDP	20232	P259
DATE:	Aug 2022		A

© COPYRIGHT EXISTS ON THE DESIGNS AND INFORMATION SHOWN ON THIS DRAWING

This drawing may be scaled or cross referenced to the scale bar for planning application purposes only. Do not scale for any other purpose, use figured dimensions only. Subject to site survey and all necessary consents. All dimensions to be checked by user and any discrepancies, errors or omissions to be reported to the Architect before work commences. This drawing is to be read in conjunction with all other relevant materials. OS Licence No. 100007327



architecture planning masterplanning
Broadmede House, Farnham Business Park,
Weydon Lane, Farnham, Surrey GU9 8QT.
info@osparchitecture.com www.osparchitecture.com
Tel: 01252 267878

© 2022 OSP Architecture Limited. Company Registration No. 10709051