




Plots
As: 25-26
Handed:

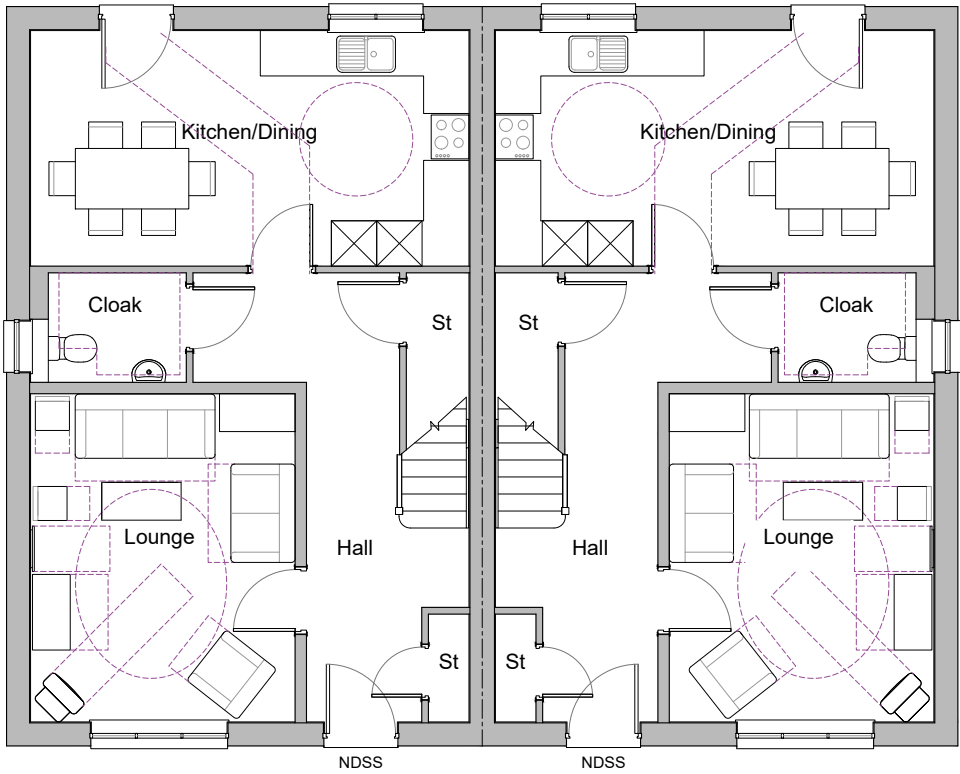

Ground Floor Plan

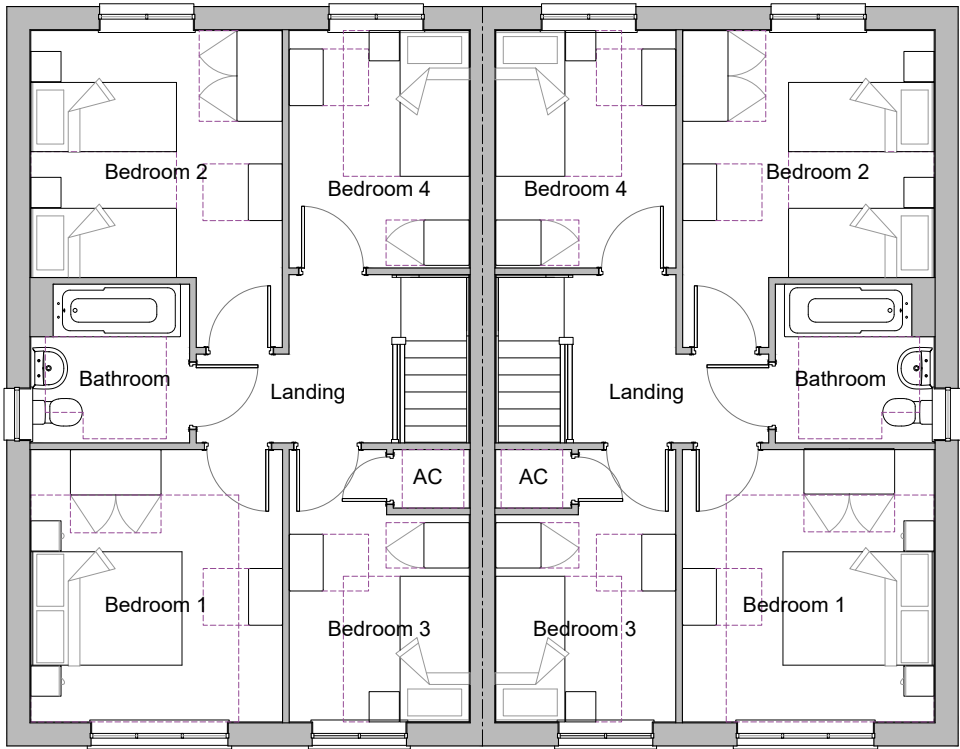

First Floor Plan

 

Tweed
Heritage Collection
F Series
1141ft² 106.0m²



REV. DATE
A 27/07/22
REVISIONS:
Plot numbers amended

BY
RP
STATUS:

Planning

CLIENT: Redrow Homes

PROJECT: Arundel Road, Angmering

SCALE: 1:100 (A3 ORIGINAL)

DRAWING: Tweed - Floor Plans
Plots 25-26

DRAWN: RDP
DATE: Aug 2022

20232

P261

A



architecture planning masterplanning
Broadmede House, Farnham Business Park,
Weydon Lane, Farnham, Surrey GU9 8QT.
info@osparchitecture.com www.osparchitecture.com
Tel: 01252 267878

This drawing may be scaled or cross referenced to the scale bar for planning application purposes only. Do not scale for any other purpose, use figured dimensions only. Subject to site survey and all necessary consents. All dimensions to be checked by user and any discrepancies, errors or omissions to be reported to the Architect before work commences. This drawing is to be read in conjunction with all other relevant materials. OS Licence No. 100007327

© COPYRIGHT EXISTS ON THE DESIGNS AND INFORMATION SHOWN ON THIS DRAWING

OS Licence No. 100007327