


Plots
As: 147-148
Handed:




Front Elevation

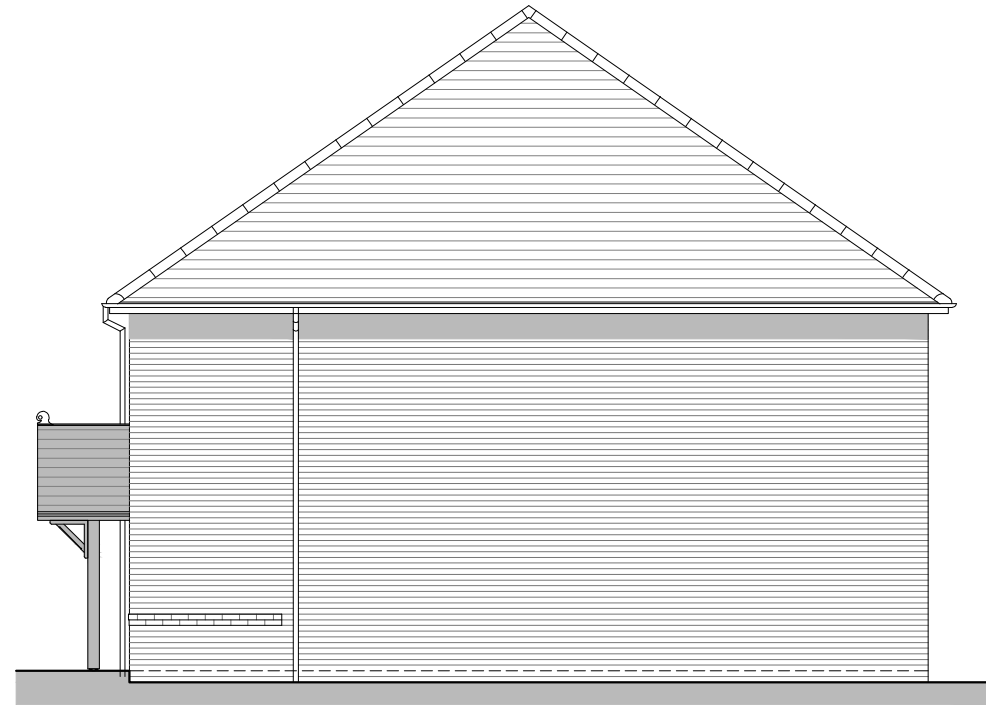


Side Elevation



Rear Elevation

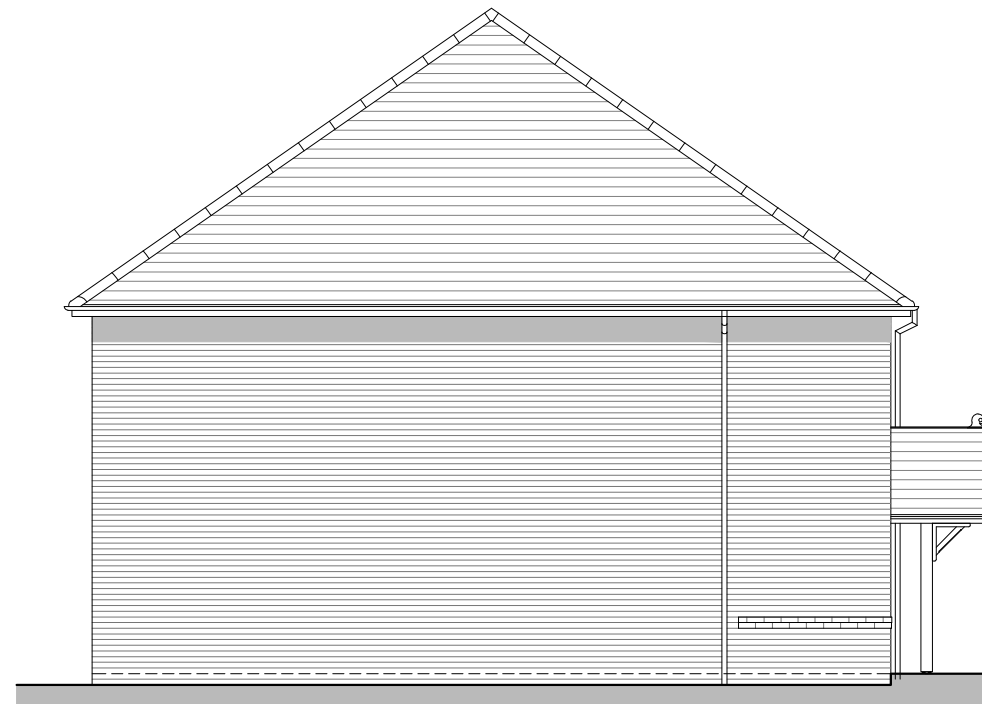

Side Elevation

 

Brue
Heritage Collection
F Series



REV.	DATE	REVISIONS:	BY	STATUS:	CLIENT: Redrow Homes		PROJECT: Arundel Road, Angmering		 architecture planning masterplanning Broadmeade House, Farnham Business Park, Weydon Lane, Farnham, Surrey GU9 8QT. info@osparchitecture.com www.osparchitecture.com Tel: 01252 267878 ©Osprey Studios Limited, Company Registration No. 2876051
				Planning	SCALE: 1:100 (A3 ORIGINAL)		DRAWING: Brue Two Block - Elevations Plots 147-148		
					DRAWN: RDP	20232	P274	—	
					DATE: Aug 2022				
© COPYRIGHT EXISTS ON THE DESIGNS AND INFORMATION SHOWN ON THIS DRAWING				This drawing may be scaled or cross referenced to the scale bar for planning application purposes only. Do not scale for any other purpose, use figured dimensions only. Subject to site survey and all necessary consents. All dimensions to be checked by user and any discrepancies, errors or omissions to be reported to the Architect before work commences. This drawing is to be read in conjunction with all other relevant materials. OS Licence No. 100007327					