


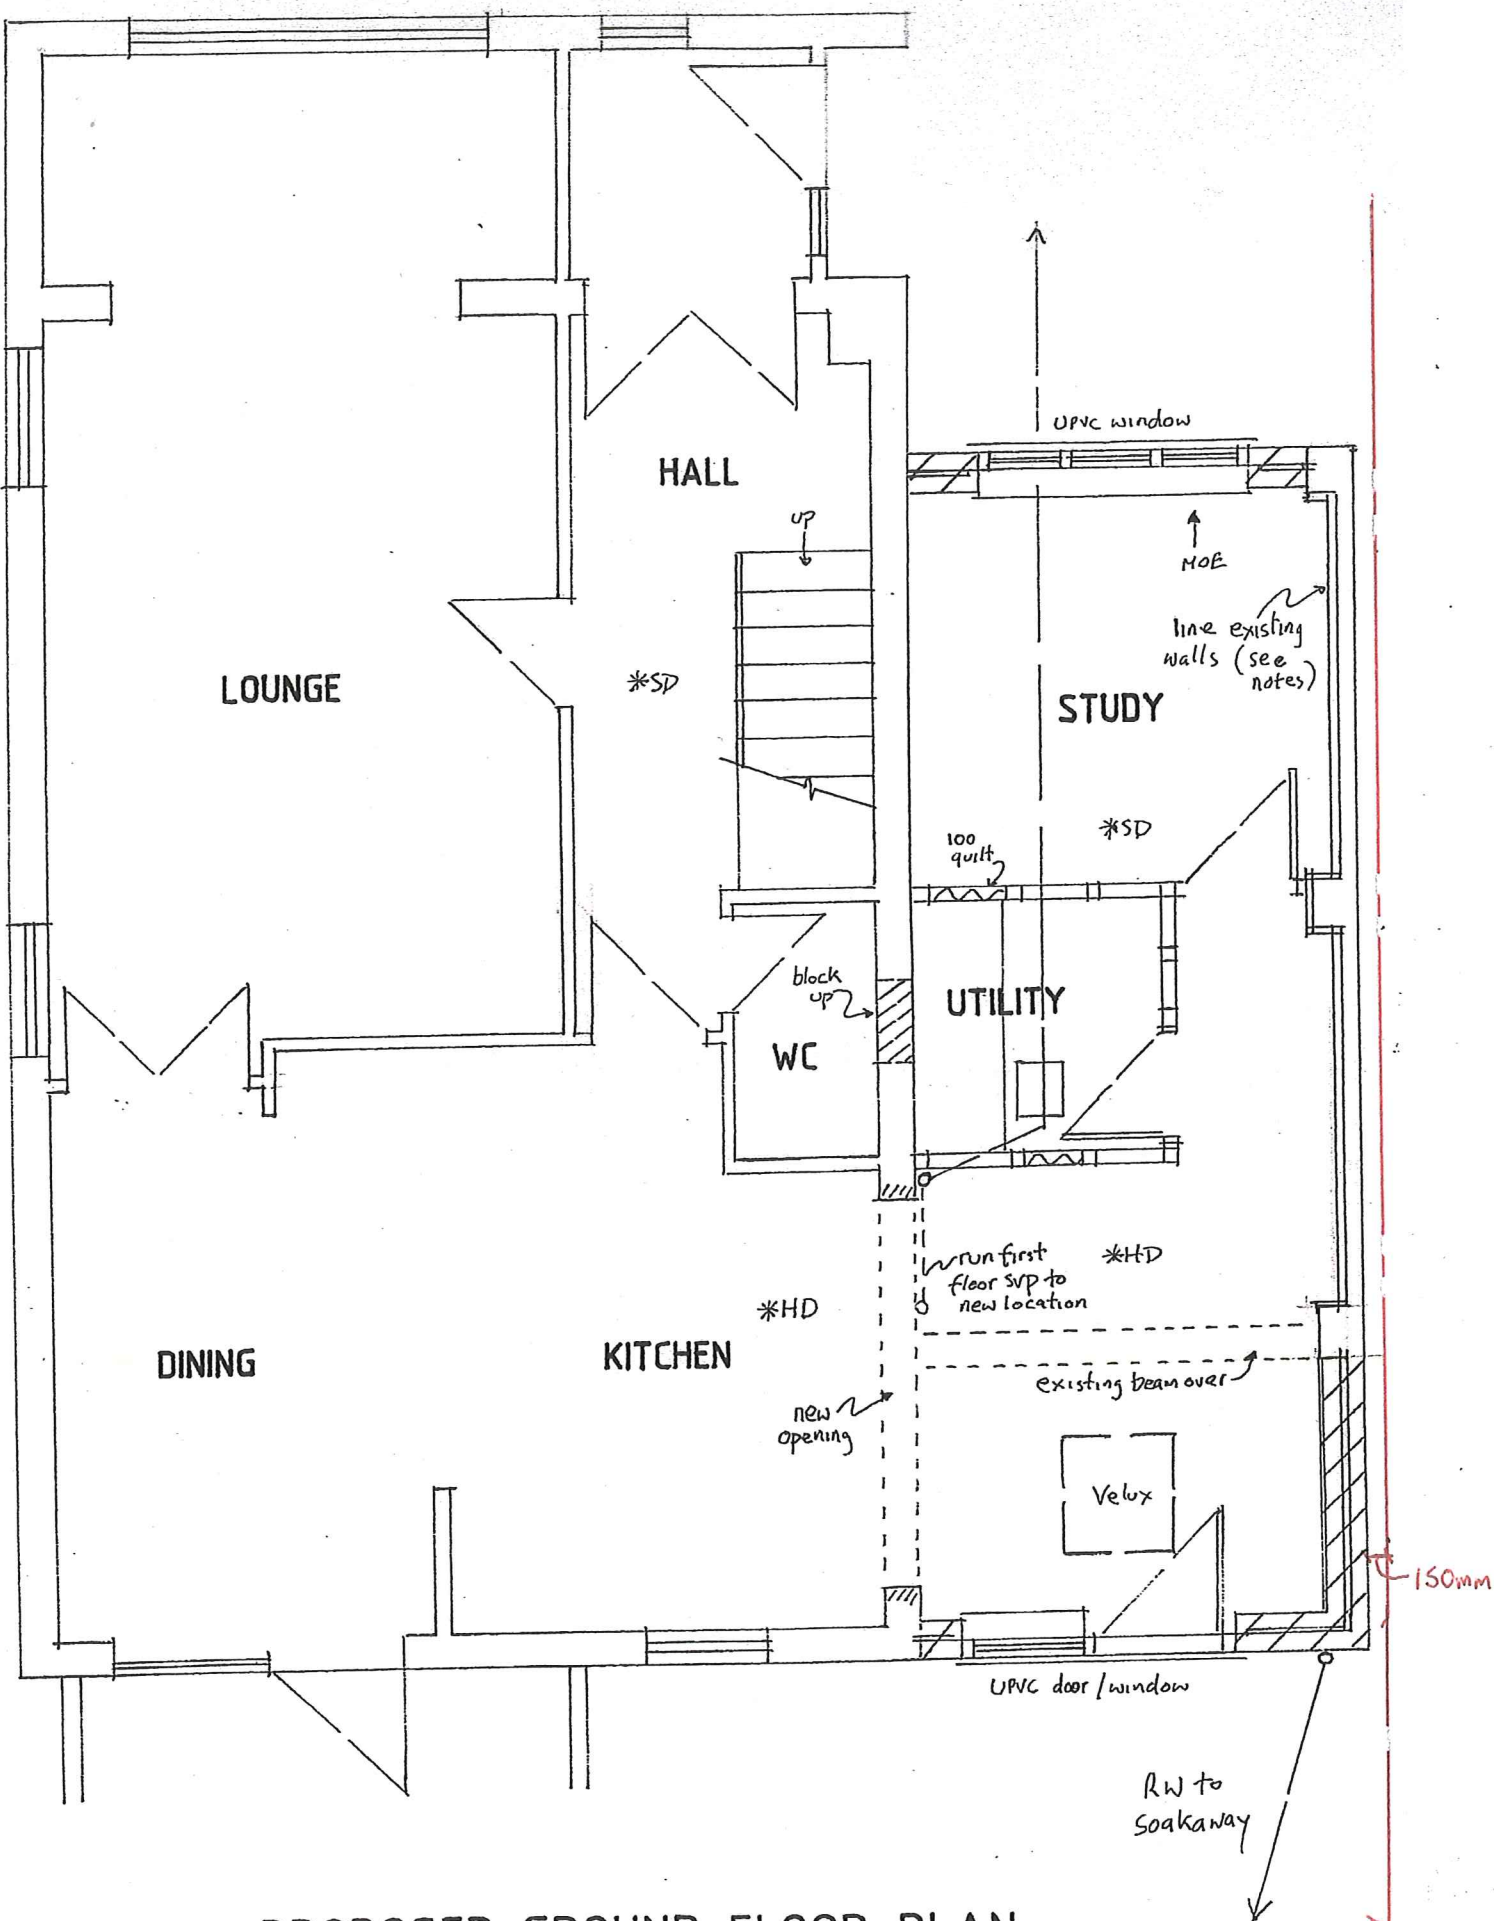

PROPOSED GROUND FLOOR PLAN

NO PART OF EXTENSION TO ENCROACH OR OVERHANG
BOUNDARY INCLUDING FOUNDATIONS

Scale 1:50

