
 
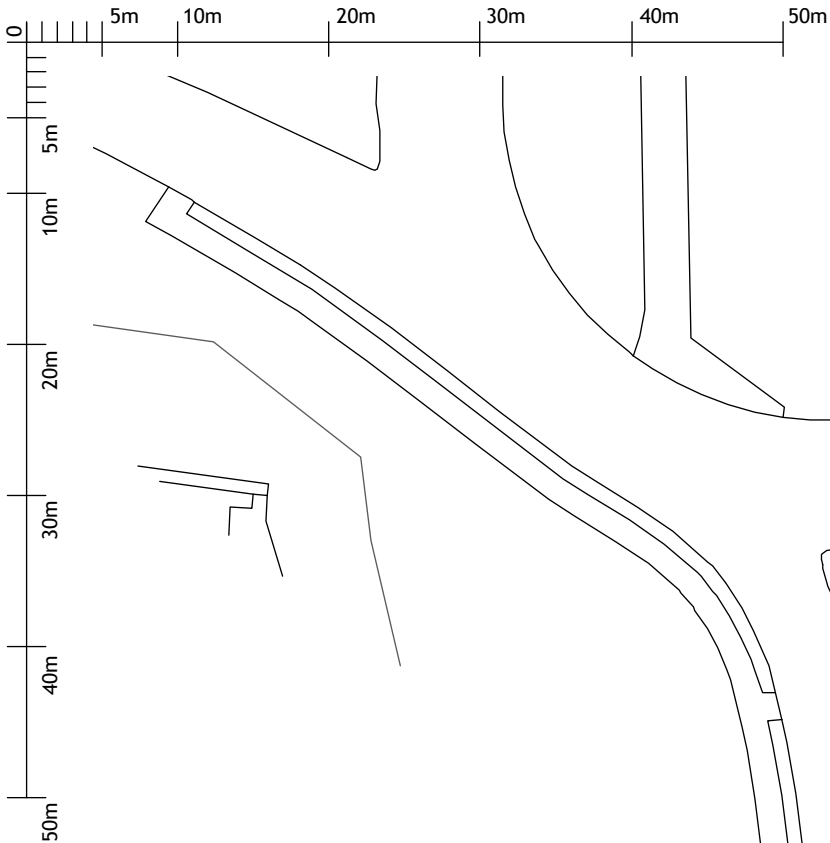


This drawing is the copyright of Axiom Architects.
It is for planning application purposes only & may not be reproduced in whole or in part without permission. Drawings lodged for planning approval may be reproduced by the Planning Authority in accordance with the 'Copyright (Material Open to Public Inspection) (Marking of Copies of Plans and Drawings) Order 1990 and must carry the relevant copyright restriction note. Do not scale from drawings.

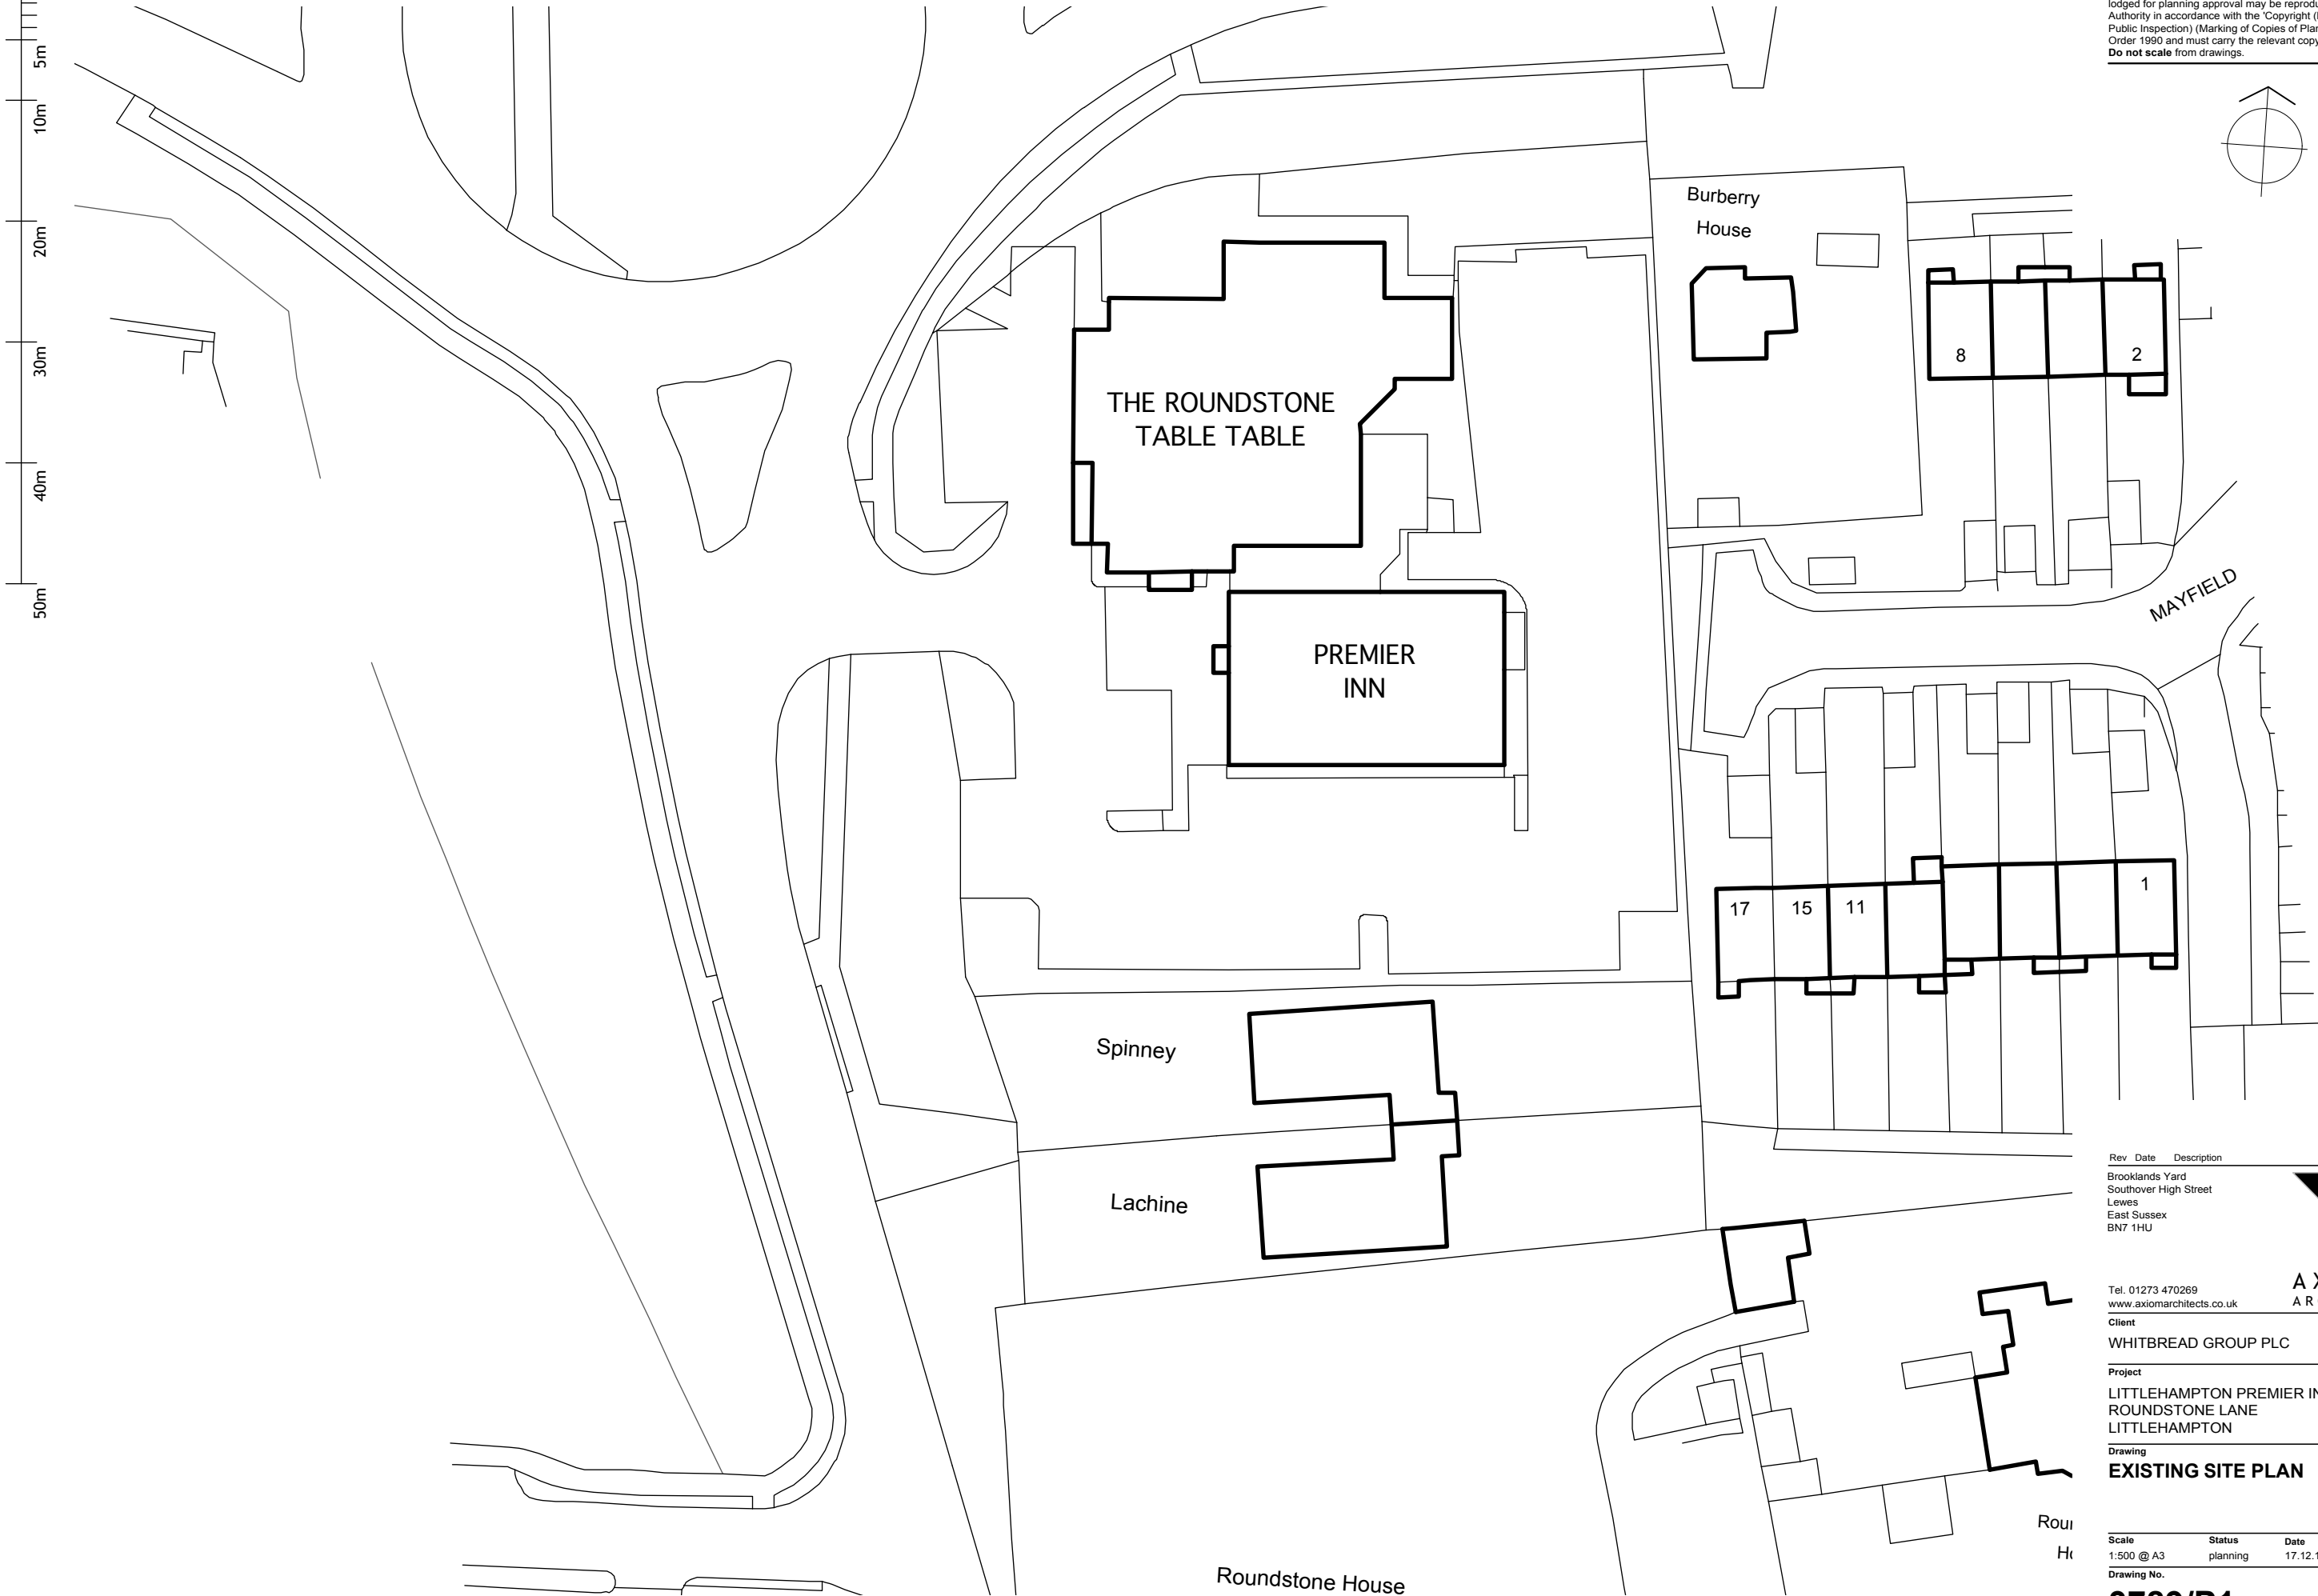

Rev	Date	Description	By
		Brooklands Yard Southover High Street Lewes East Sussex BN7 1HU	

Tel. 01273 470269
www.axiomarchitects.co.uk

AXIOM
ARCHITECTS

Client
WHITBREAD GROUP PLC

Project
LITTLEHAMPTON PREMIER INN
ROUNDSTONE LANE
LITTLEHAMPTON

Drawing
EXISTING SITE PLAN

Scale	Status	Date	Drawn	Checked
1:500 @ A3	planning	17.12.13	PRM	
Drawing No.		Revision		

3789/P1