



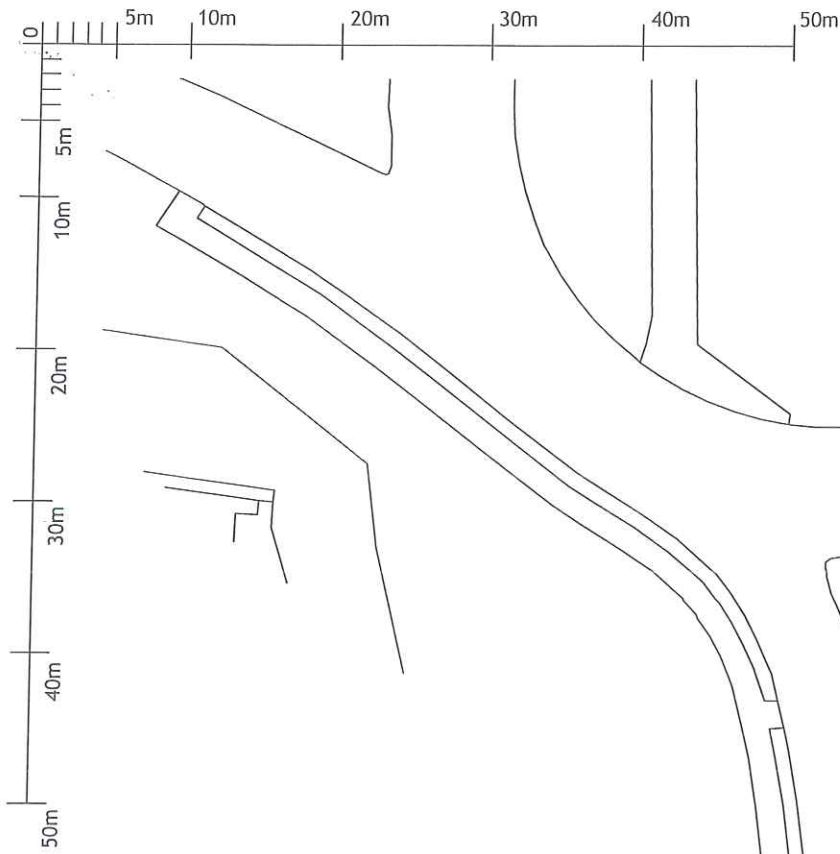

This drawing is the copyright of Axiom Architects.
It is for planning application purposes only & may not be reproduced in whole or in part without permission. Drawings lodged for planning approval may be reproduced by the Planning Authority in accordance with the Copyright (Material Open to Public Inspection) (Marking of Copies of Plans and Drawings) Order 1990 and must carry the relevant copyright restriction note. Do not scale from drawings.

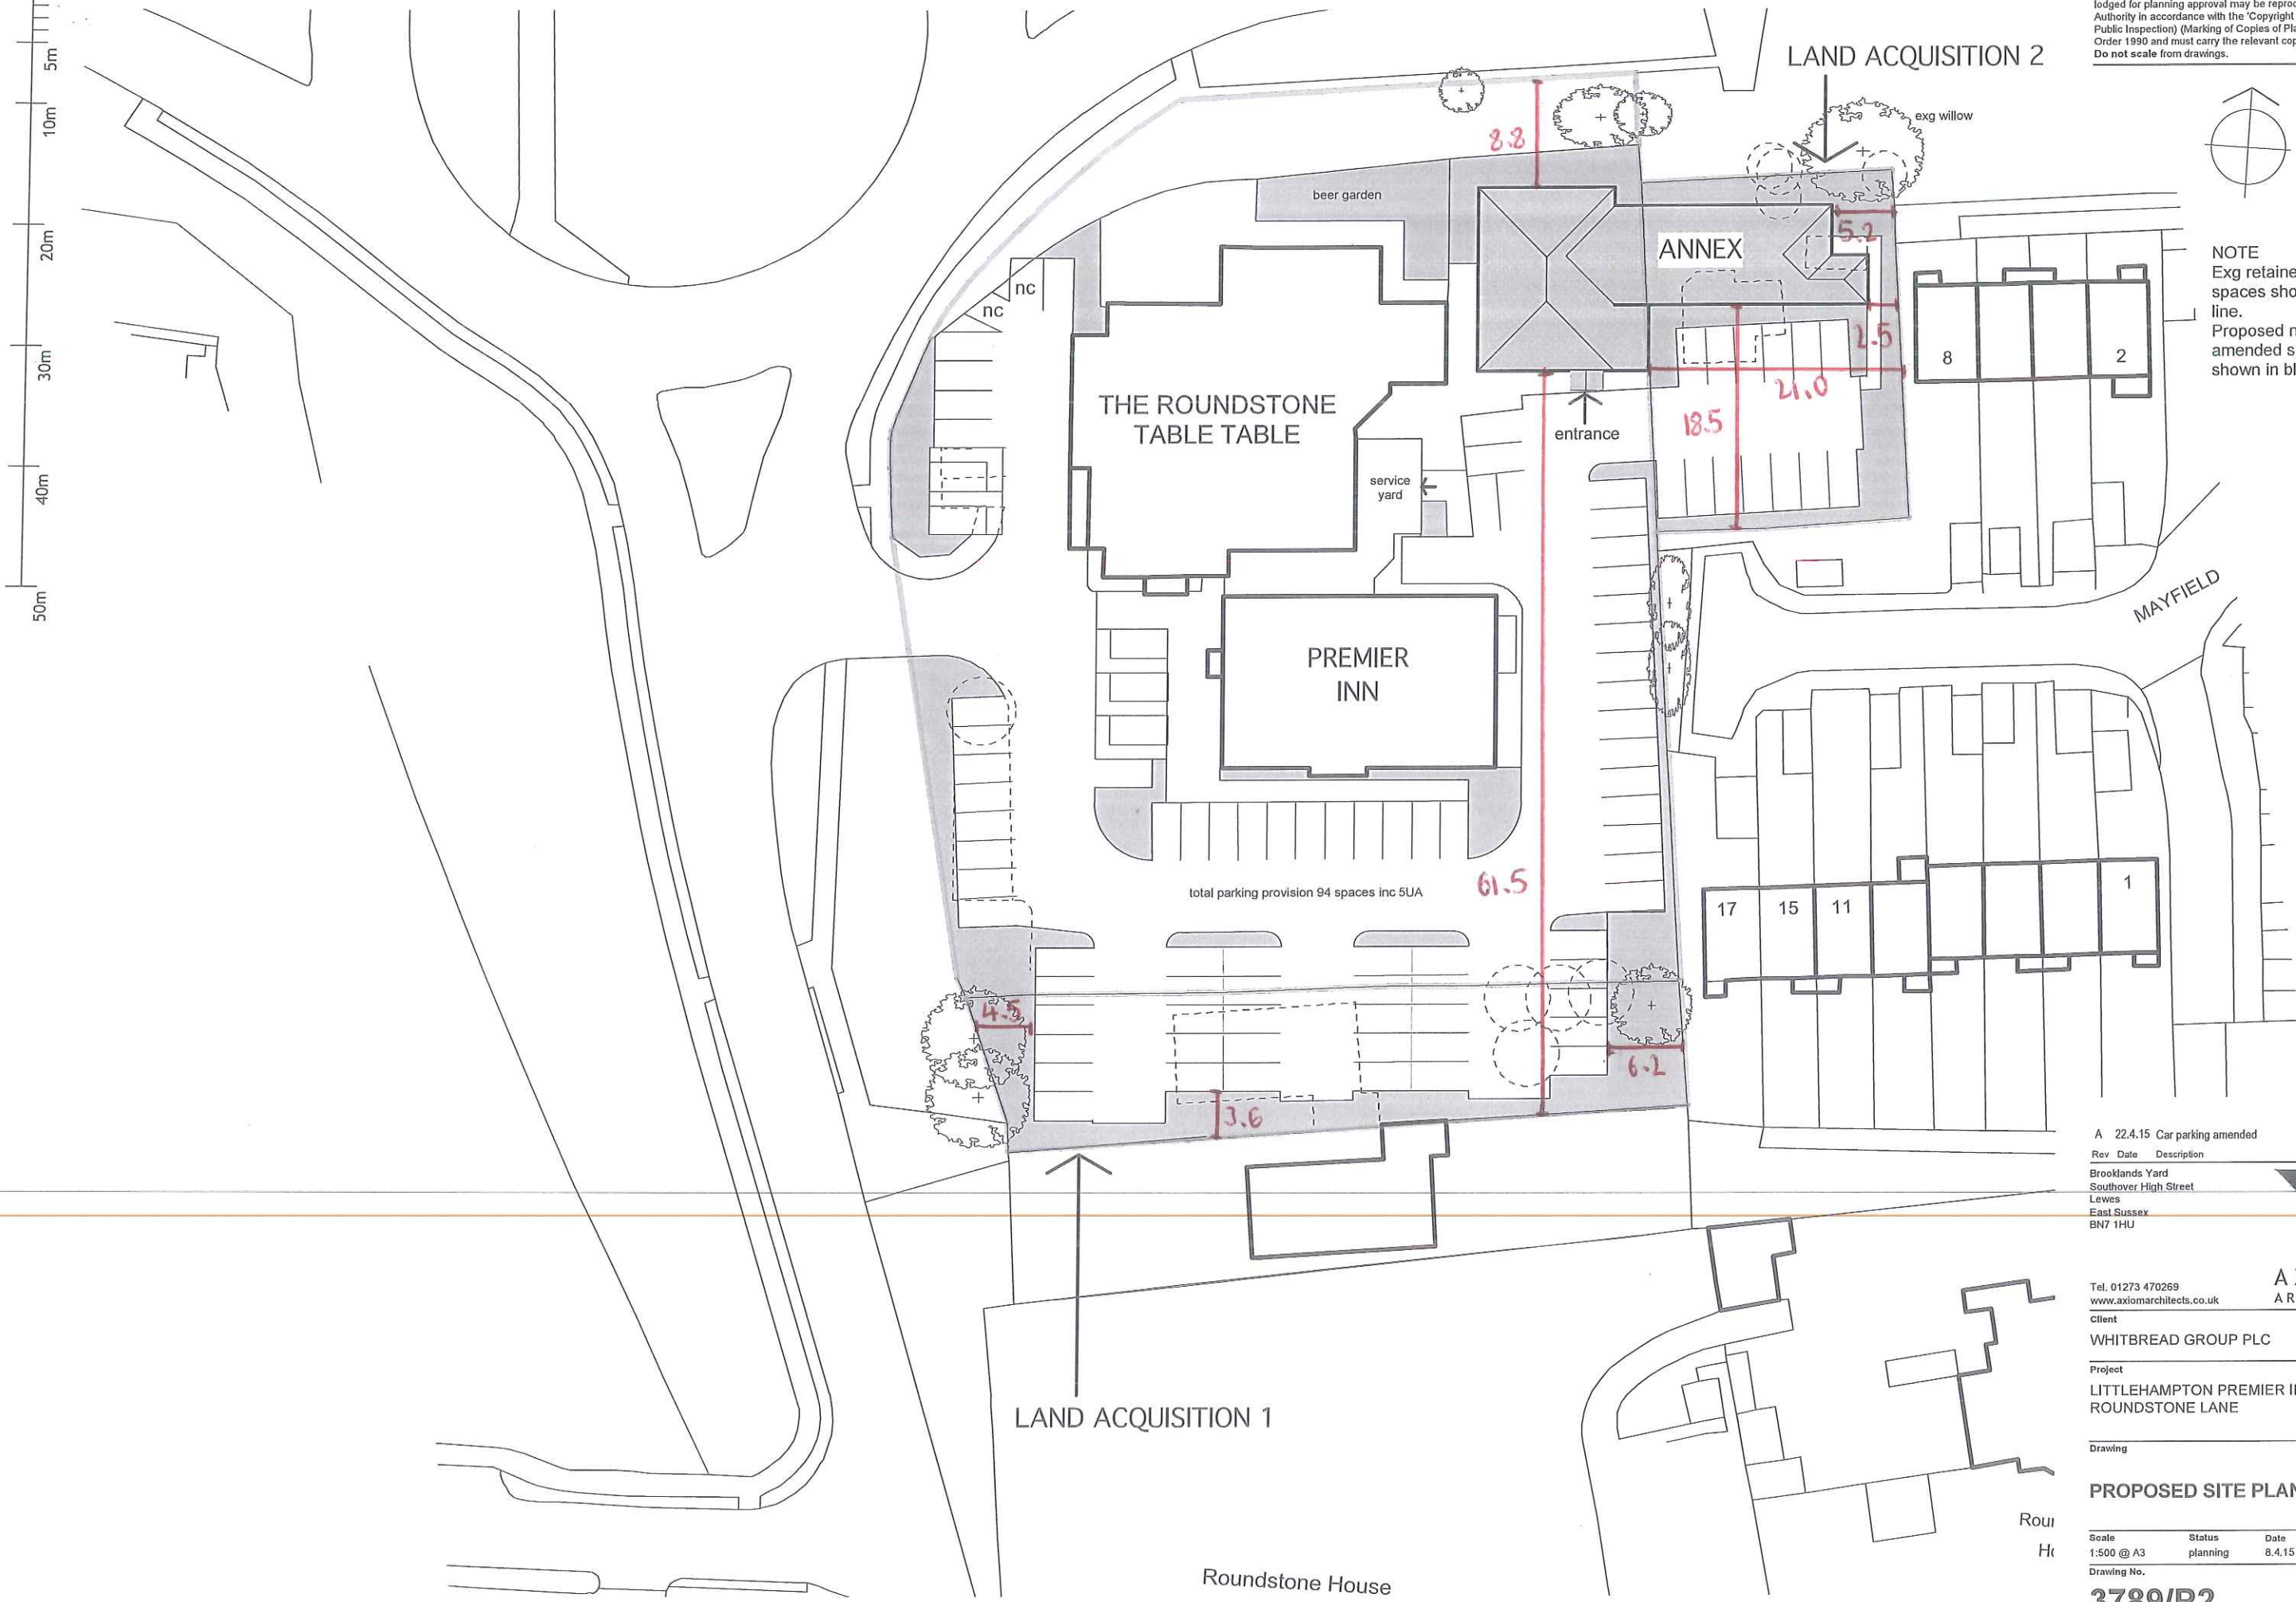

NOTE
Exg retained parking spaces shown in black line.
Proposed new or amended spaces shown in blue line.



A 22.4.15 Car parking amended			NW
Rev	Date	Description	By
Brooklands Yard			
Southover High Street			
Lewes			
East Sussex			
BN7 1HU			

Tel. 01273 470269
www.axiomarchitects.co.uk
Client

AXIOM
ARCHITECTS

WHITBREAD GROUP PLC

Project
LITTLEHAMPTON PREMIER INN
ROUNDSTONE LANE

Drawing

PROPOSED SITE PLAN

Scale	Status	Date	Drawn	Checked
1:500 @ A3	planning	8.4.15	PRM/NW	
Drawing No.	Revision			

3789/P2 A

ARUN DISTRICT COUNCIL A5015/PL