


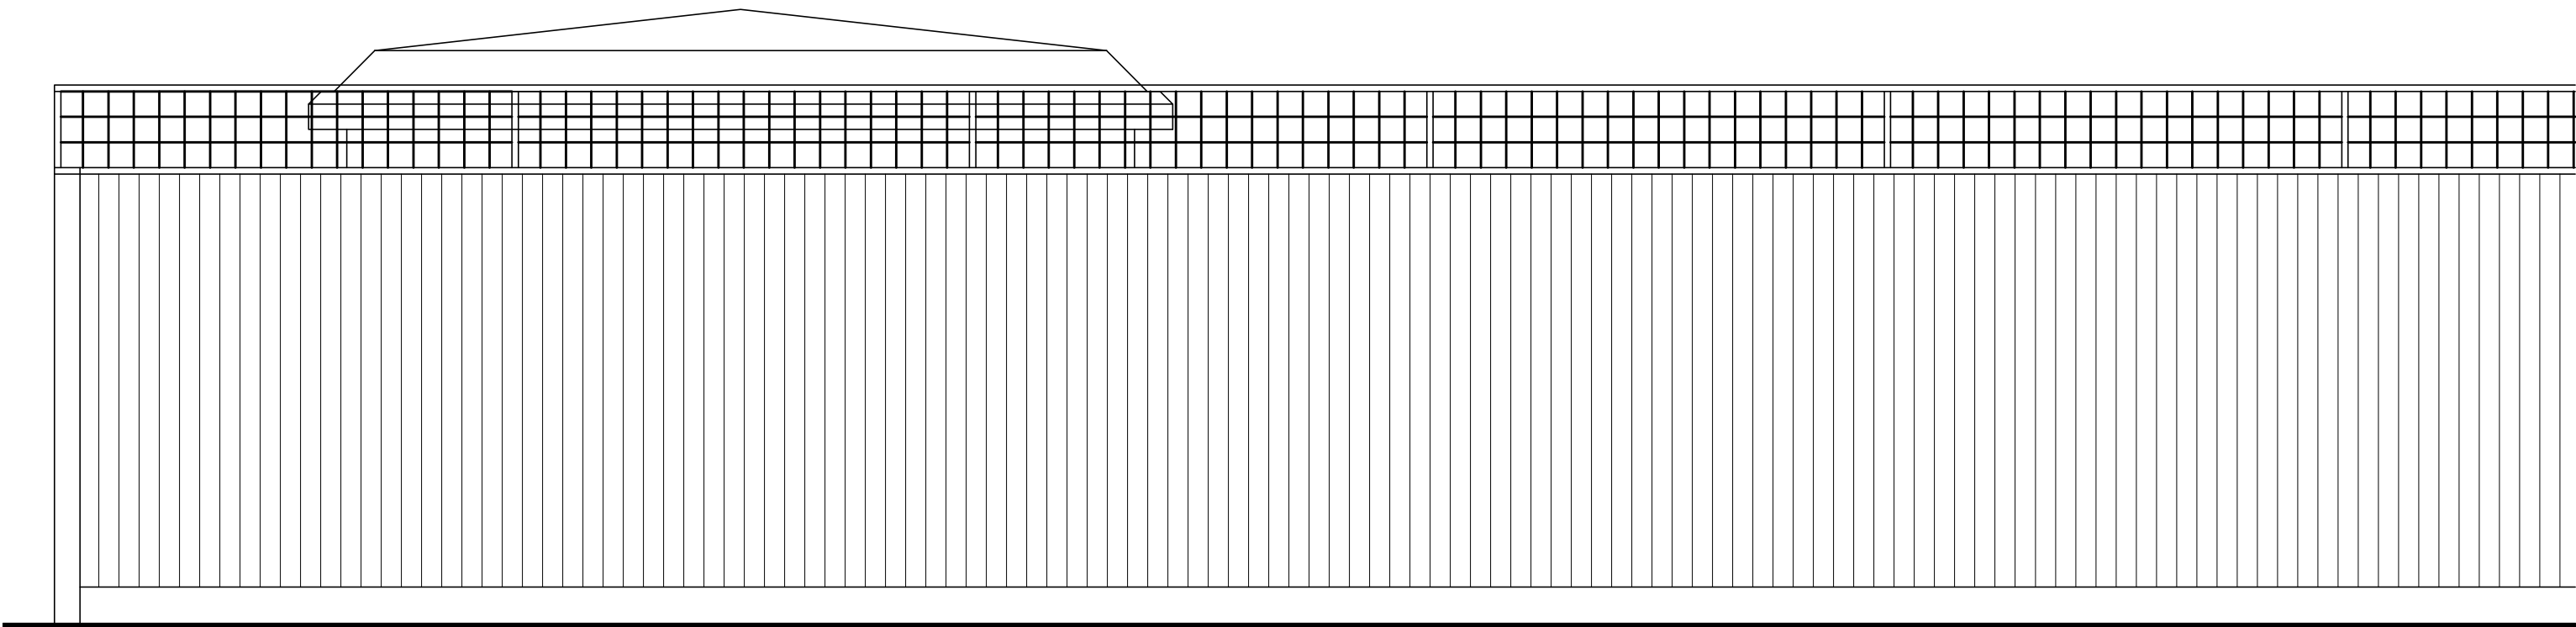

SOUTH ELEVATION TO NORTHERN BOUNDARY

Rev	Description	by	Date	chkd
.	.	.	.	.

Buckle Chamberlain Partnership Ltd. Architects & Architectural Technologists. Mill House, Llancayo Court, Llancayo, Usk, Monmouthshire NP15 1HY Tel: 01291 672264 01291 673424 Fax: 01291 671050 Email: enquiries@bucklechamberlain.co.uk		
Client	Hallmark Care Homes	
Project	Proposed Care Home Pound Place Roundstone Lane Angmering	
Drawing	South Boundary Elevation with Electricity Substation	
Date	June 2020	Scale 1:25 @ A3
Drawn by	RAC	Drawing No 1388/SB-01 .
Checked by	.	
Status	Planning	