





First Floor



Front Elevation

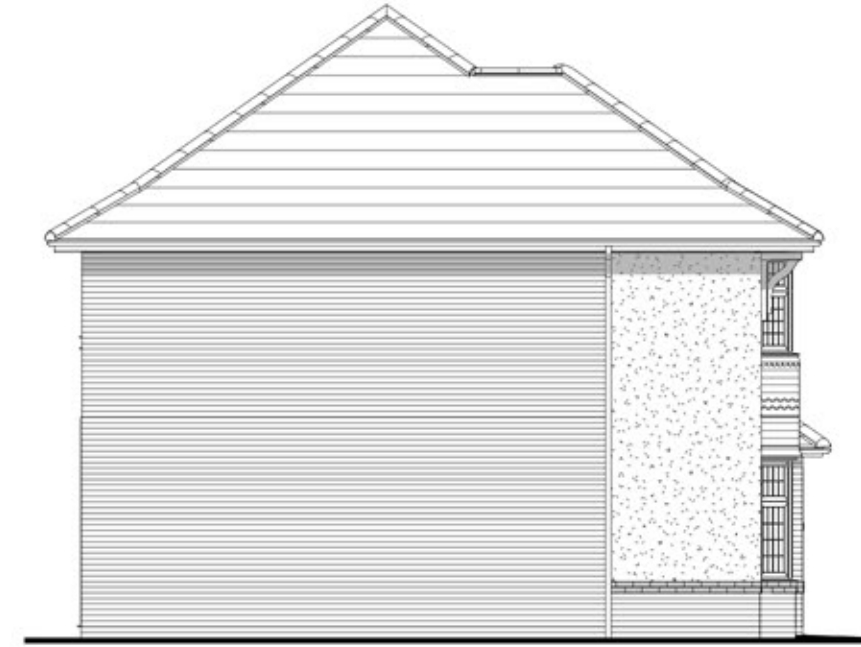

Side Elevation

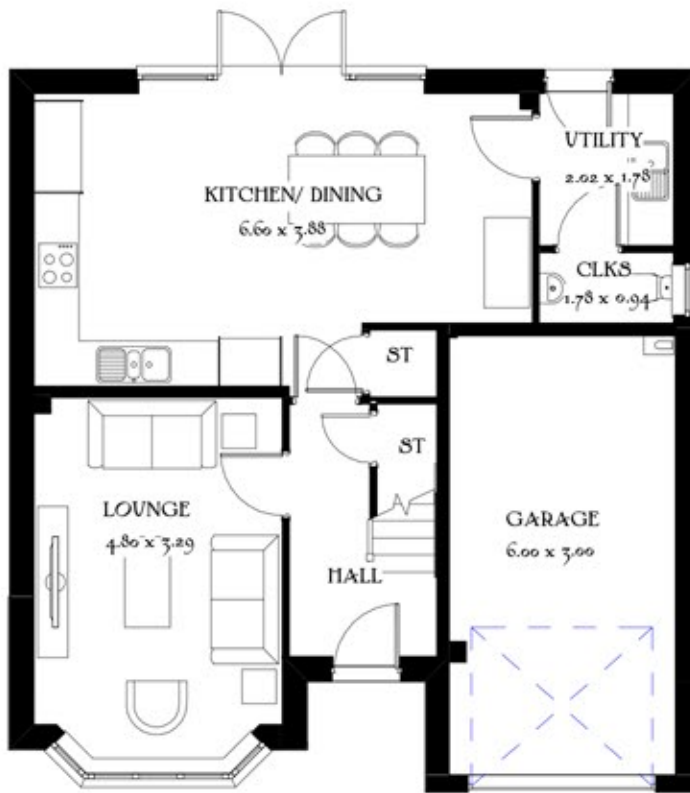

Ground Floor



Rear Elevation



Side Elevation

Job No. Drg No. Rev.  
 A1004 17 ~

Scale 1:100 @ A3  
 0 1 2 3 4 5 (m)

Oxford  
 Lifestyle

Heritage Collection  
 F Series

1318 ft² 122.44 m²  
 Elevation Code: A1  
 Date: Apr 2021  
 EF\_OXFOQ\_DM.5

Drawing scale 1:100 @ A3

REDROW