



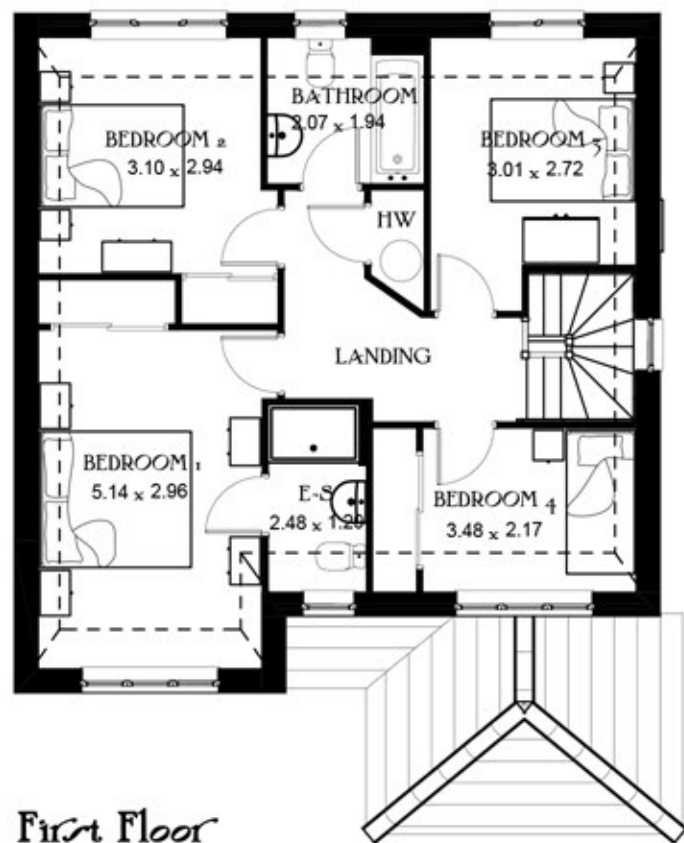


Front Elevation

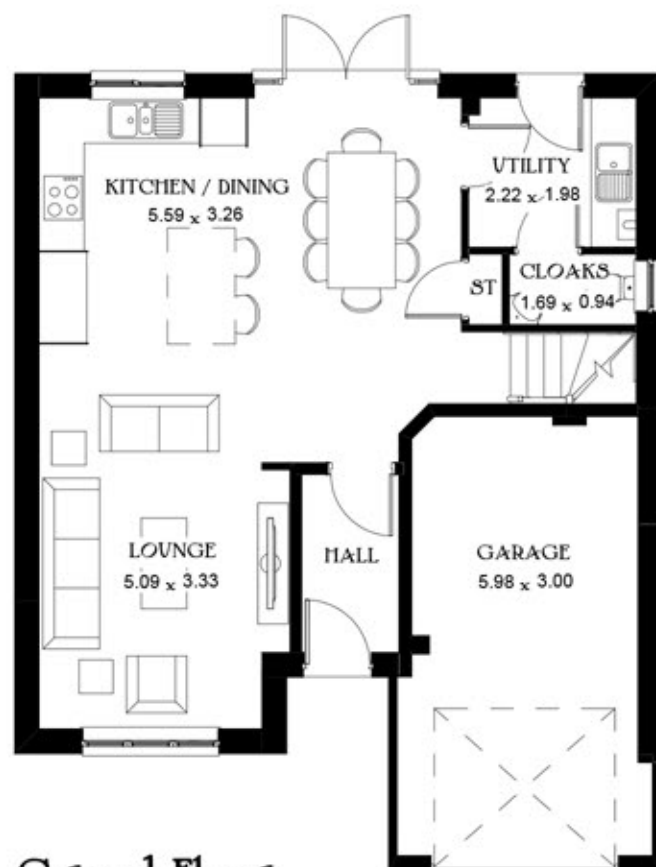

Side Elevation



Rear Elevation

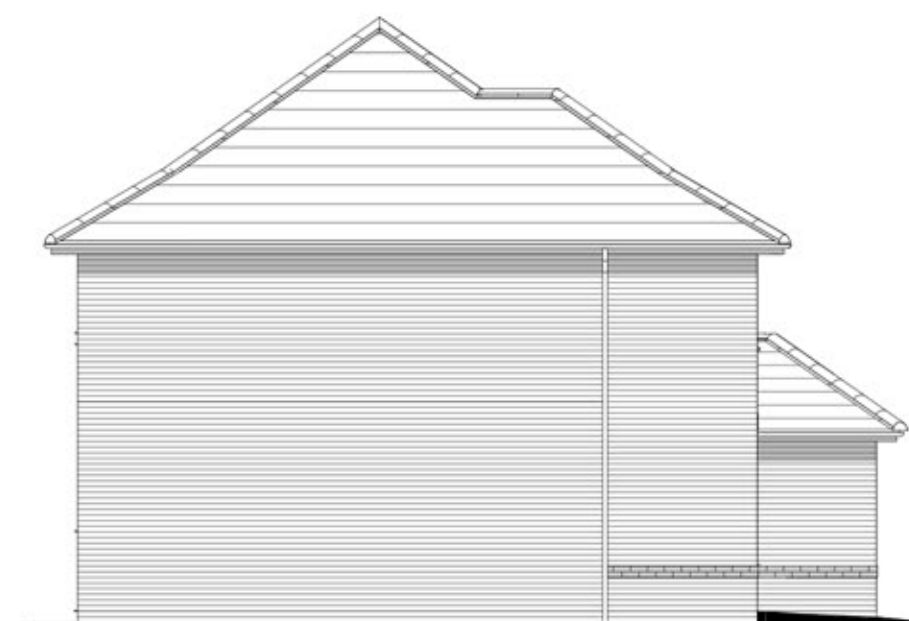

Side Elevation

Job No. A1004
 Drg No. 18
 Rev. ~

Scale 1:100 @ A3
 0m 1m 2m 3m 4m 5m

Windsor
SPECIAL
 Heritage Collection
F Series

1224 ft² 113.67 m²
 Elevation Code: B1

Date: Feb 2021
 EF_WINS_DM.5

