



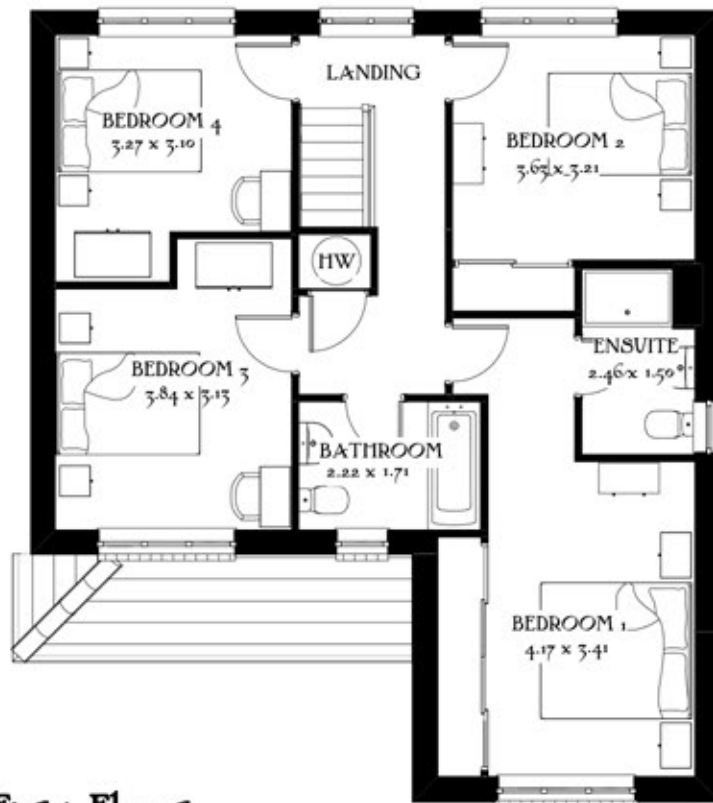


First Floor



Front Elevation

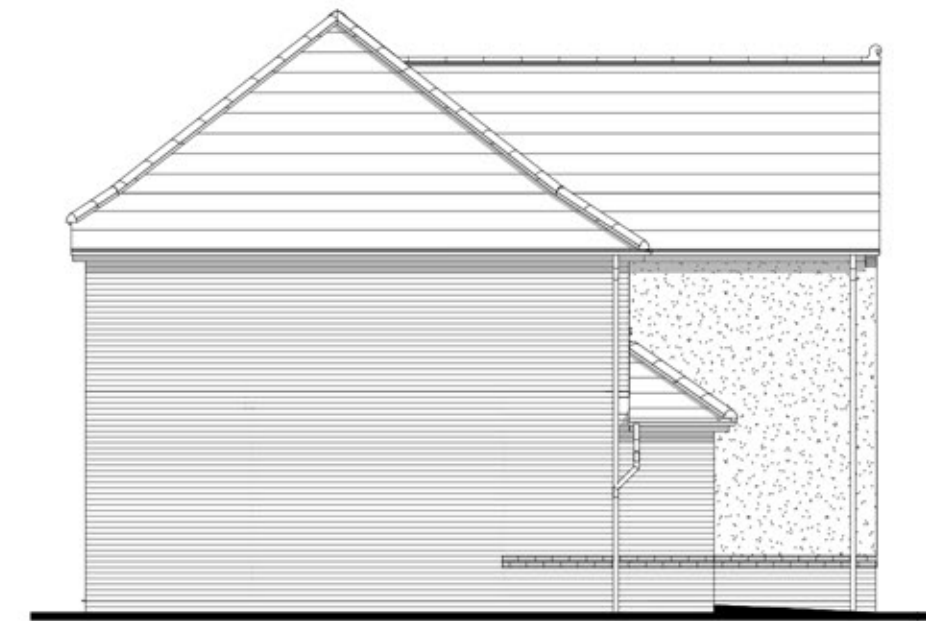

Side Elevation

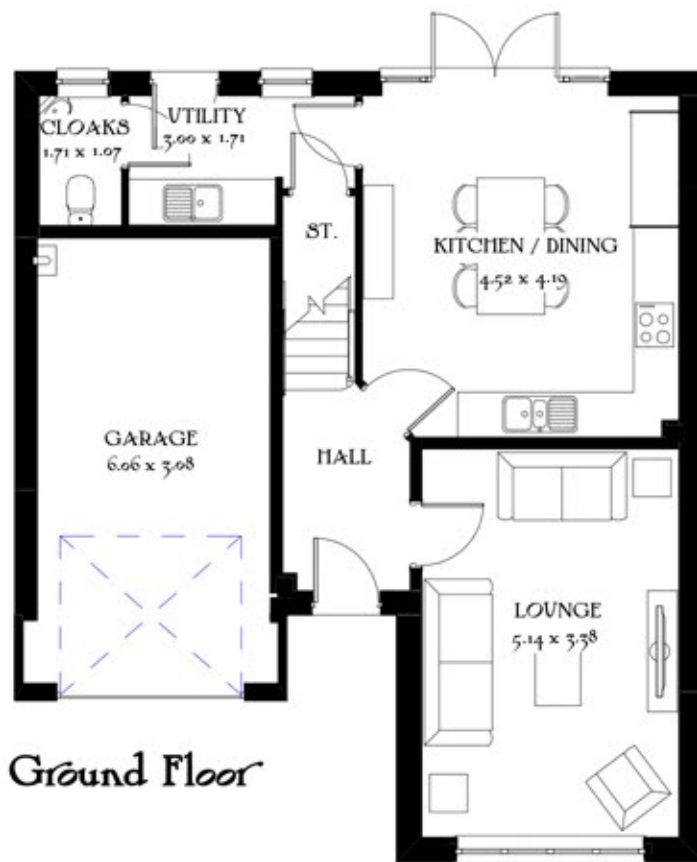

Ground Floor



Rear Elevation



Side Elevation

Job No. A1004
 Dwg No. 20
 Rev. ~
 Scale 1:100 @_A3
 0m 1m 2m 3m 4m 5m

Marlow

Heritage Collection
 F Series

1289 ft² 119.79 m²
 Elevation Code: A1
 Date: Jan 2020
 EF_MARO_DM.3

