


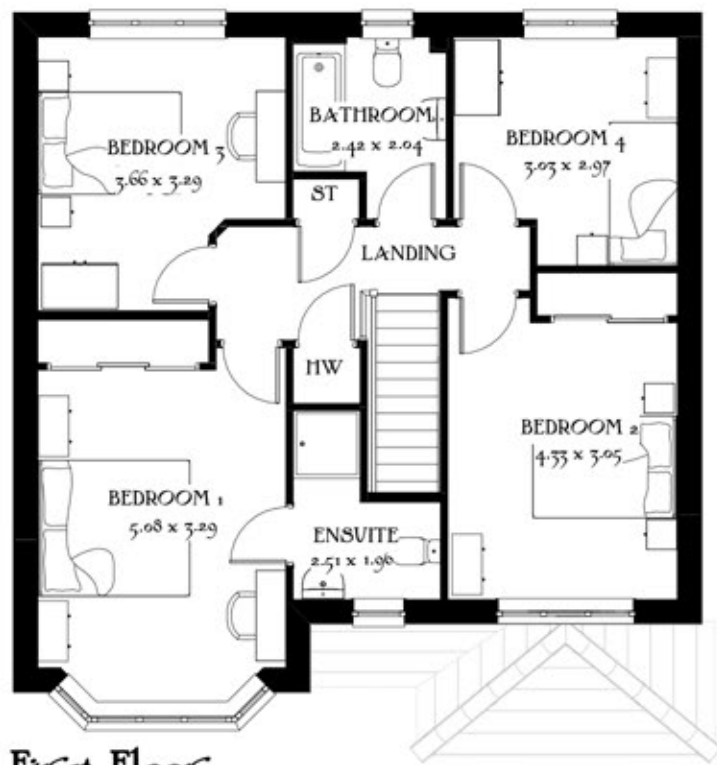


First Floor



Front Elevation



Side Elevation

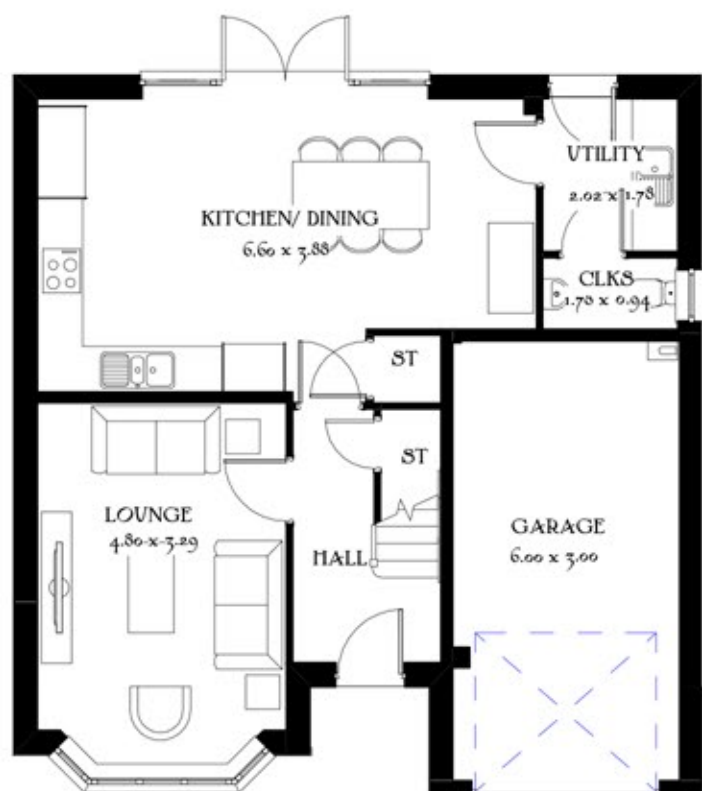

Ground Floor



Rear Elevation



Side Elevation

Job No. A1004
 Drg No. 21
 Rev. ~

Scale 1:100 @_A3
 0m 1m 2m 3m 4m 5m

Oxford

Heritage Collection
 F Series

1318 ft² 122.44 m²
 Elevation Code: B1
 Date: Mar 2021
 EF_OXFO_DM.5

