


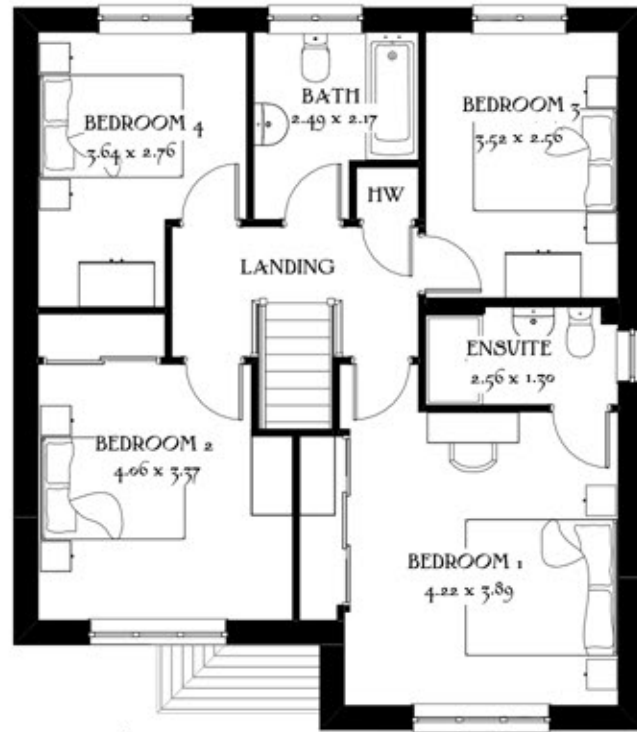


First Floor



Front Elevation



Side Elevation

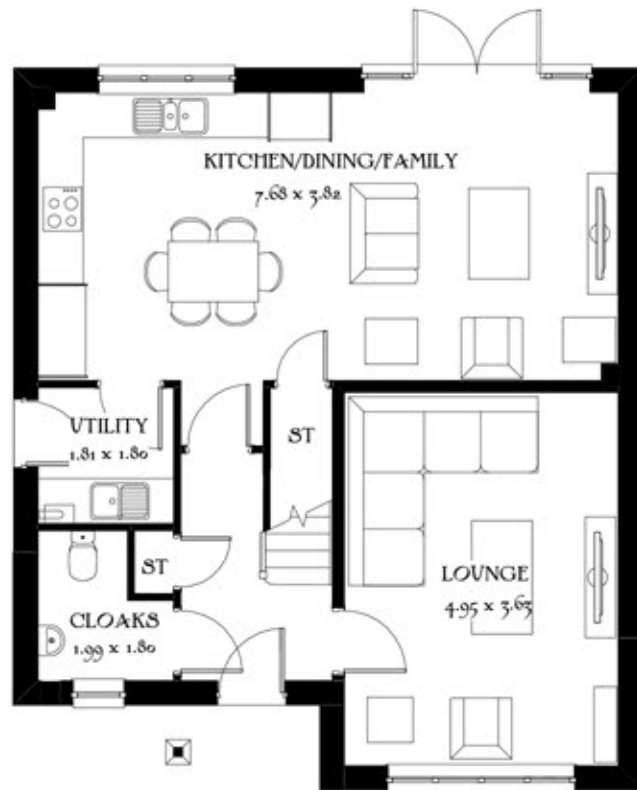

Ground Floor



Rear Elevation



Side Elevation

Job No. A1004
 Drg No. 23
 Rev. ~

Scale 1:100 @ A3
 0m 1m 2m 3m 4m 5m

Cambridge

Heritage Collection
 F Series

1394 ft² 129.53 m²
 Elevation Code: A1
 Date: Mar 2021
 EF_CAMB_DM.9

REDROW