



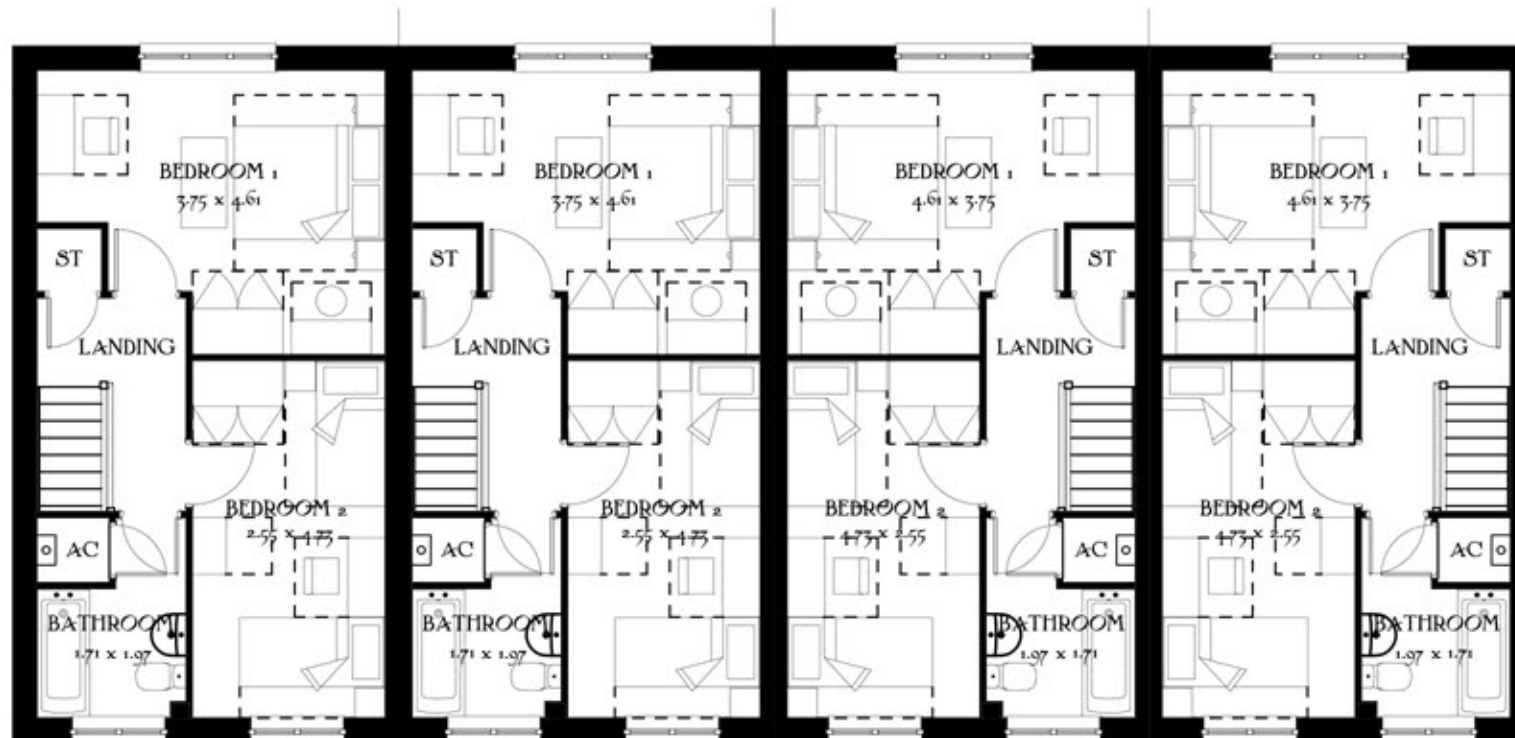

FIRST FLOOR PLAN

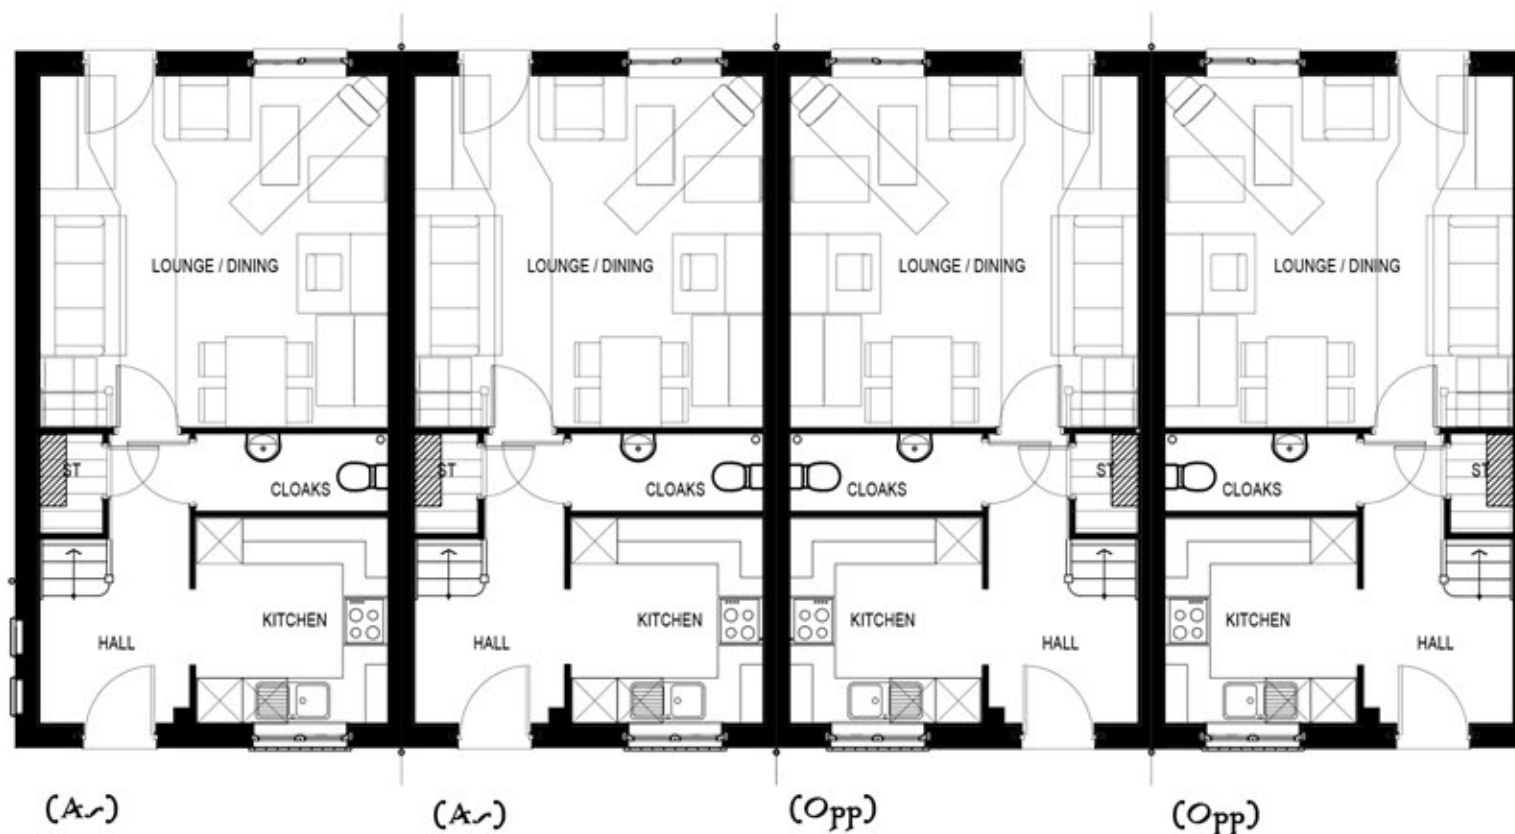

GROUND FLOOR PLAN

Job No. A1004
 Drg No. 29
 Rev. ~

Scale 1:100 @ A3
 0m 1m 2m 3m 4m 5m

Tony Special
 (4 Block)

Heritage Collection
 F Series

865 ft 80.36 m

Date: May 2019
 EF_LETC_SM.5

