






FRONT ELEVATION

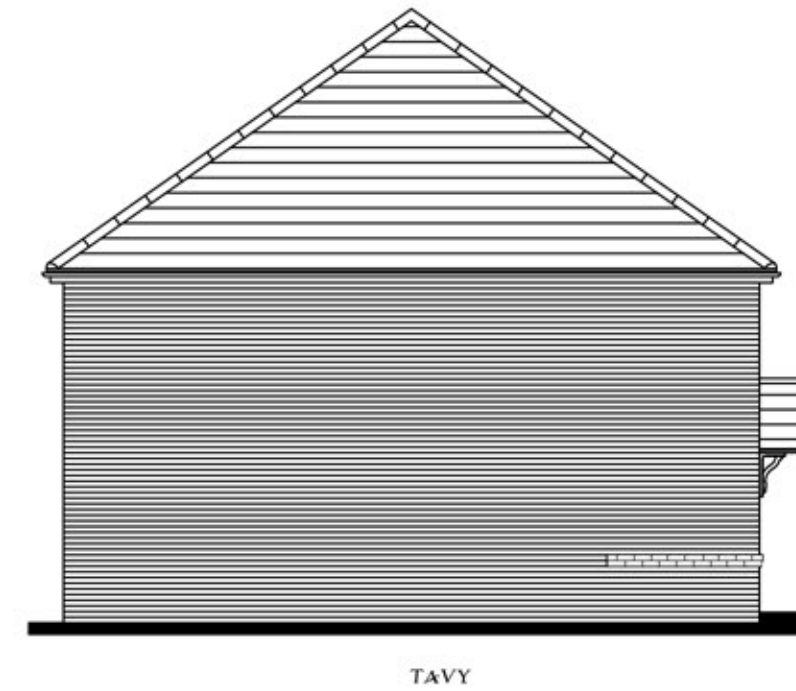

SIDE ELEVATION

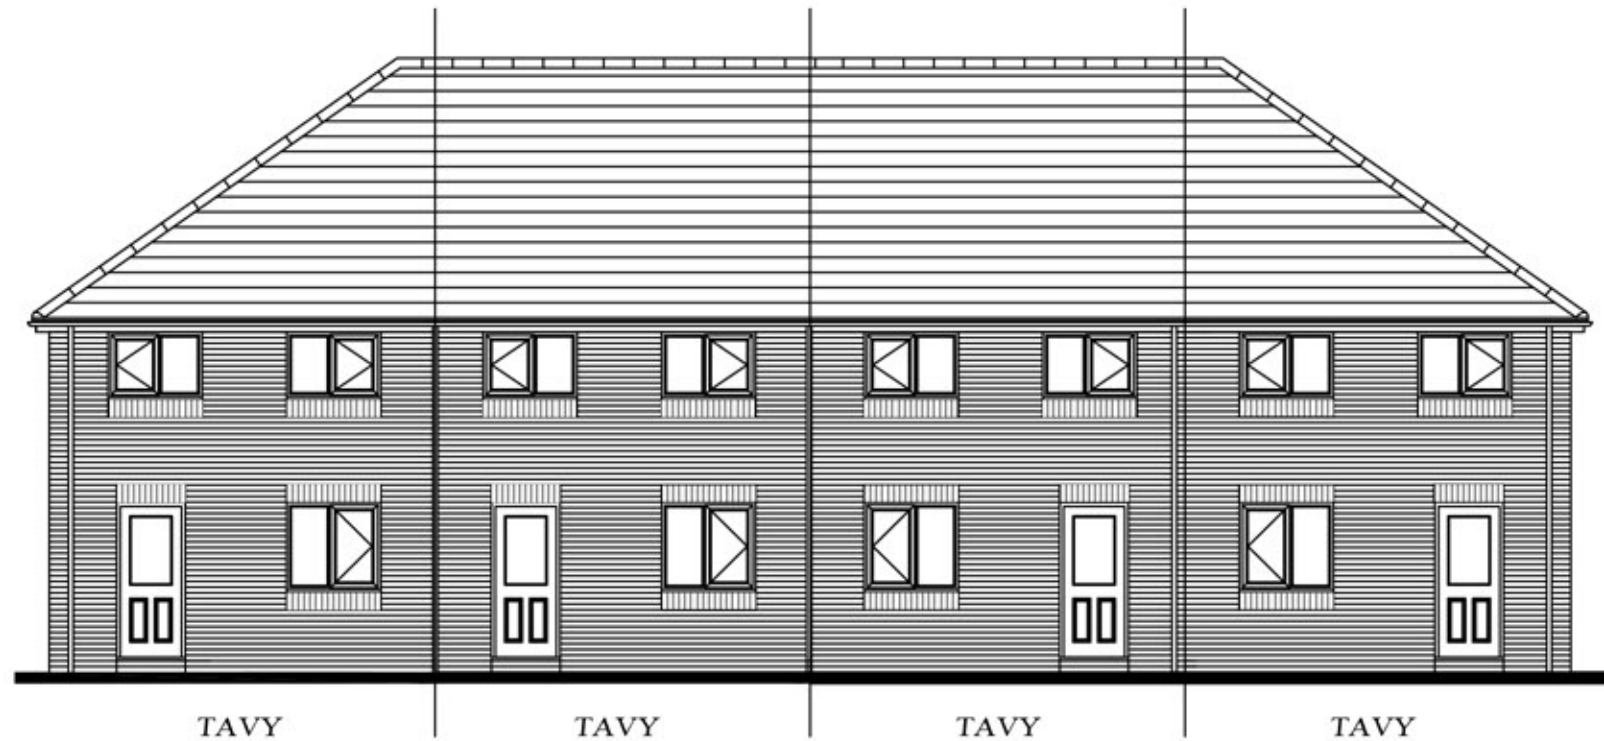

REAR ELEVATION

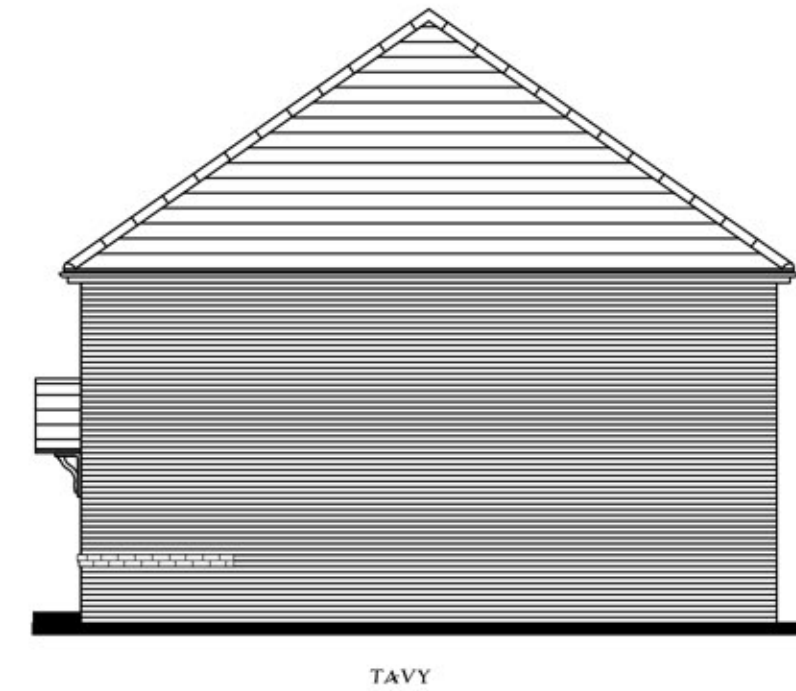

SIDE ELEVATION

Job No. A1004
Drg No. 30
Rev. ~

Scale 1:100 @ A3
0m 1m 2m 3m 4m 5m

Tavy Special
(4 Block)

Heritage Collection
F Series

865 ft 80.36 m

Date: May 2019
EF_LETC_SM.5

