



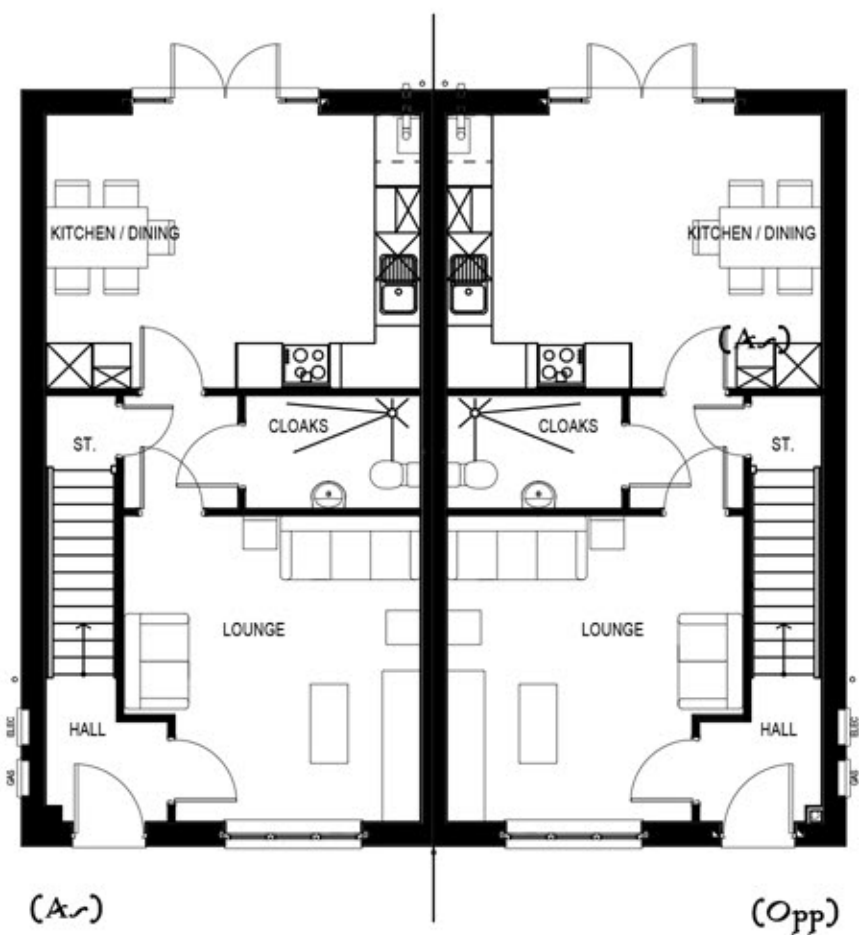

GROUND FLOOR PLAN

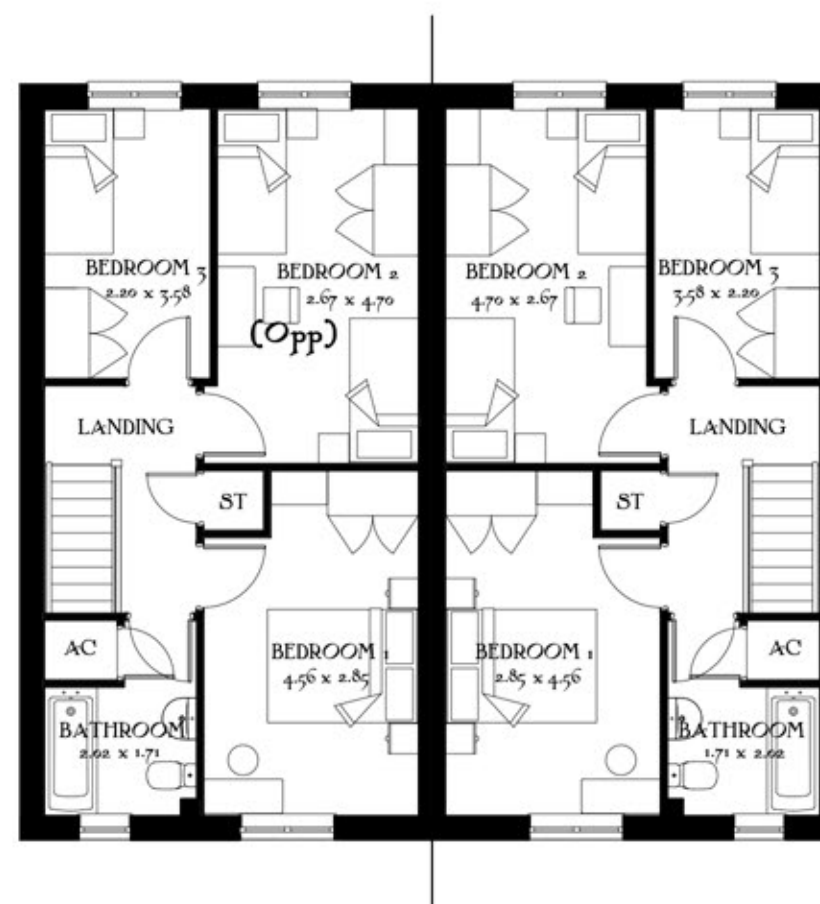

FIRST FLOOR PLAN

Job No. A1004
 Dwg No. 31
 Rev. ~

Scale 1:100 @ A3
 0m 1m 2m 3m 4m 5m

Dart Special
 (2 Block)

Heritage Collection
 F Series

1014 ft 94.01 m

Date: May 2019
 EF_LETC_SM.5
 Rev:

