




FIRST FLOOR PLAN

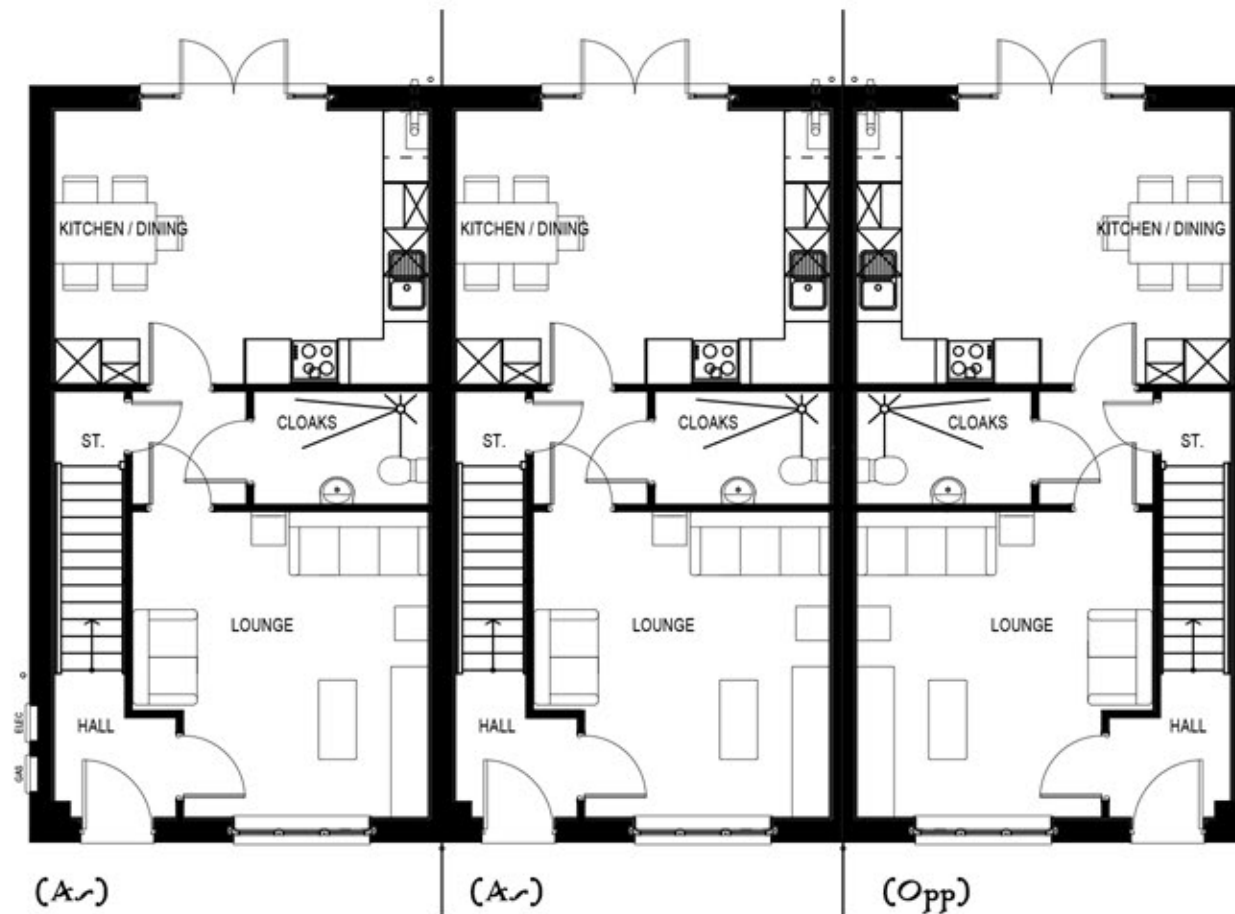

GROUND FLOOR PLAN

Job No. A1004
 Drg No. 33
 Rev. ~

Scale 1:100 @ A3
 0m 1m 2m 3m 4m 5m

Dart Special
 (3 Block)

Heritage Collection
 F Series

1014 ft 94.01 m

Date: May 2019
 EF_LETC_SM.5
 Rev:

