


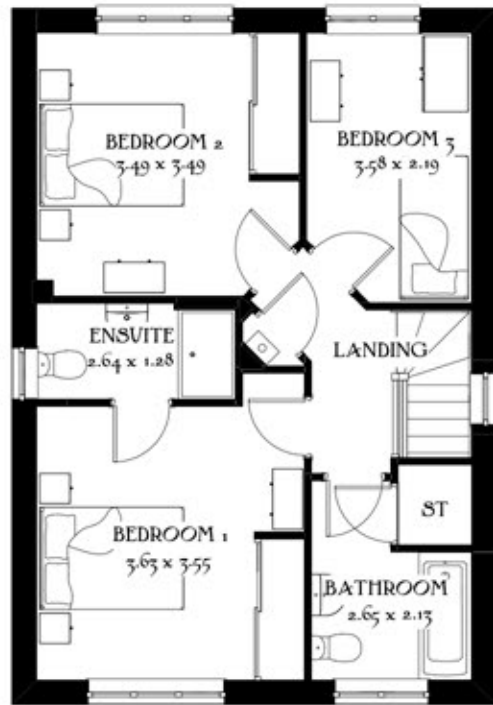


First Floor



Front Elevation



Side Elevation

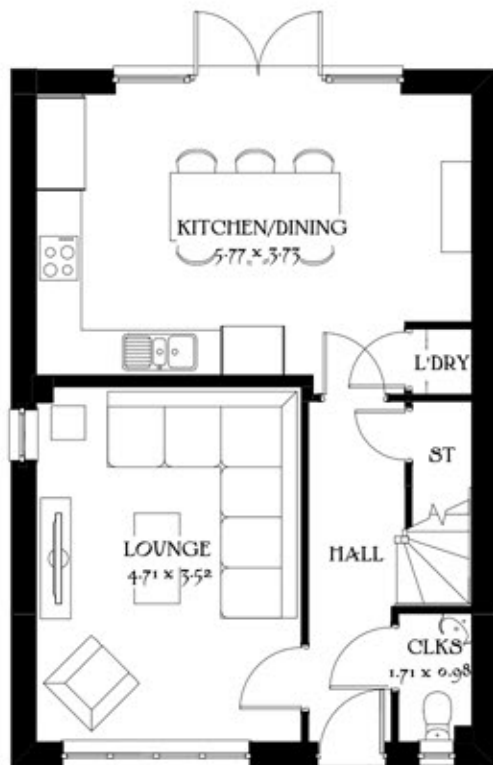

Ground Floor



Rear Elevation



Side Elevation

Job No. Drg No. Rev.
A1004 15 ~
Scale 1:100 @_A3
0m 1m 2m 3m 4m 5m

Warwick

Heritage Collection
F Series

1081 ft² 100.41 m²
Elevation Code: B2
Date: May 2019
EF_WARW_DM.6
Rev: A

REDROW