





First Floor



Front Elevation

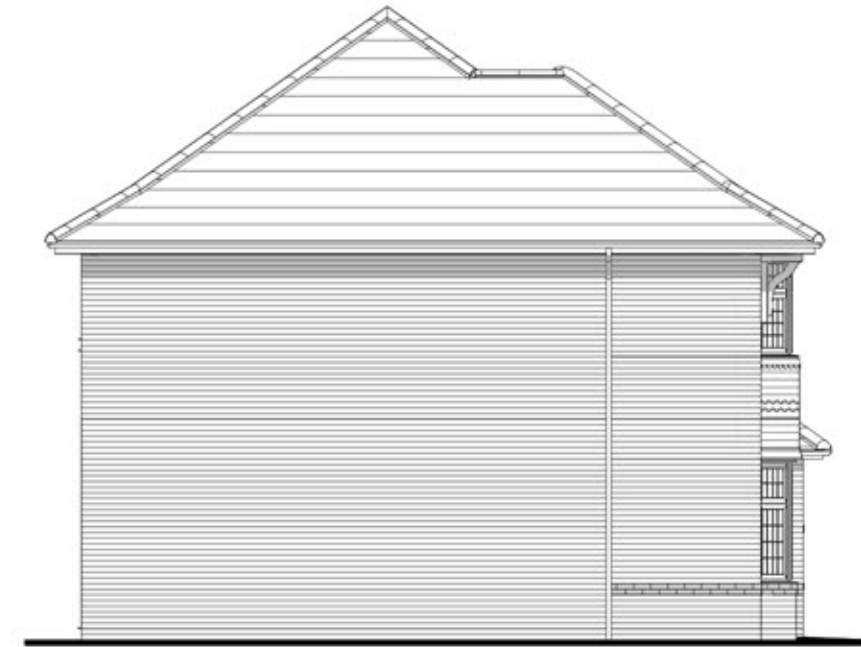

Side Elevation

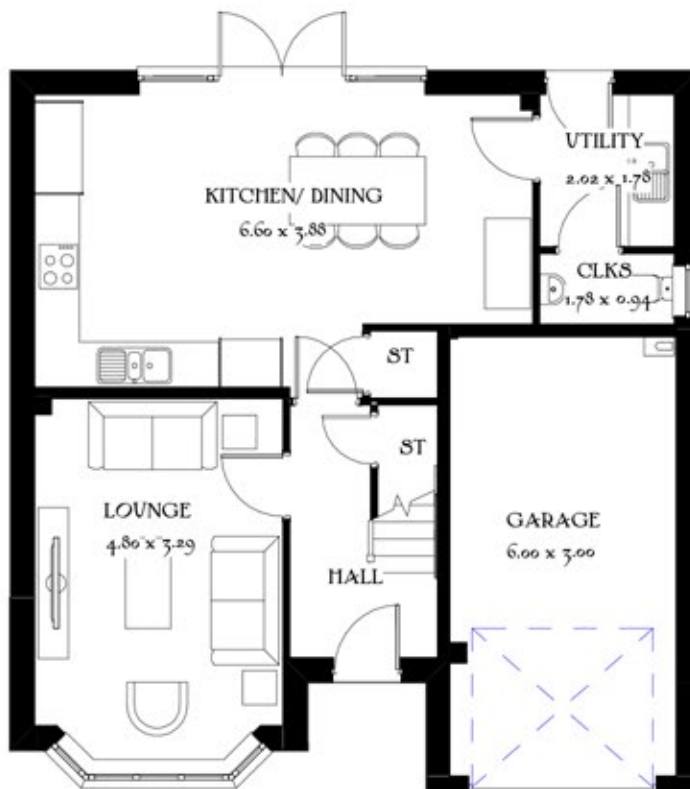

Ground Floor



Rear Elevation



Side Elevation

Job No. Drg No. Rev.
A1004 16 ~

Scale 1:100 @ A3
0 1 2 3 4 5 (m)

Oxford
Lifestyle

Heritage Collection
F Series

1318 ft² 122.44 m²
Elevation Code: B1
Date: Apr 2021
EF_OXFOQ_DM.5

Drawing scale 1:100 @ A3

