
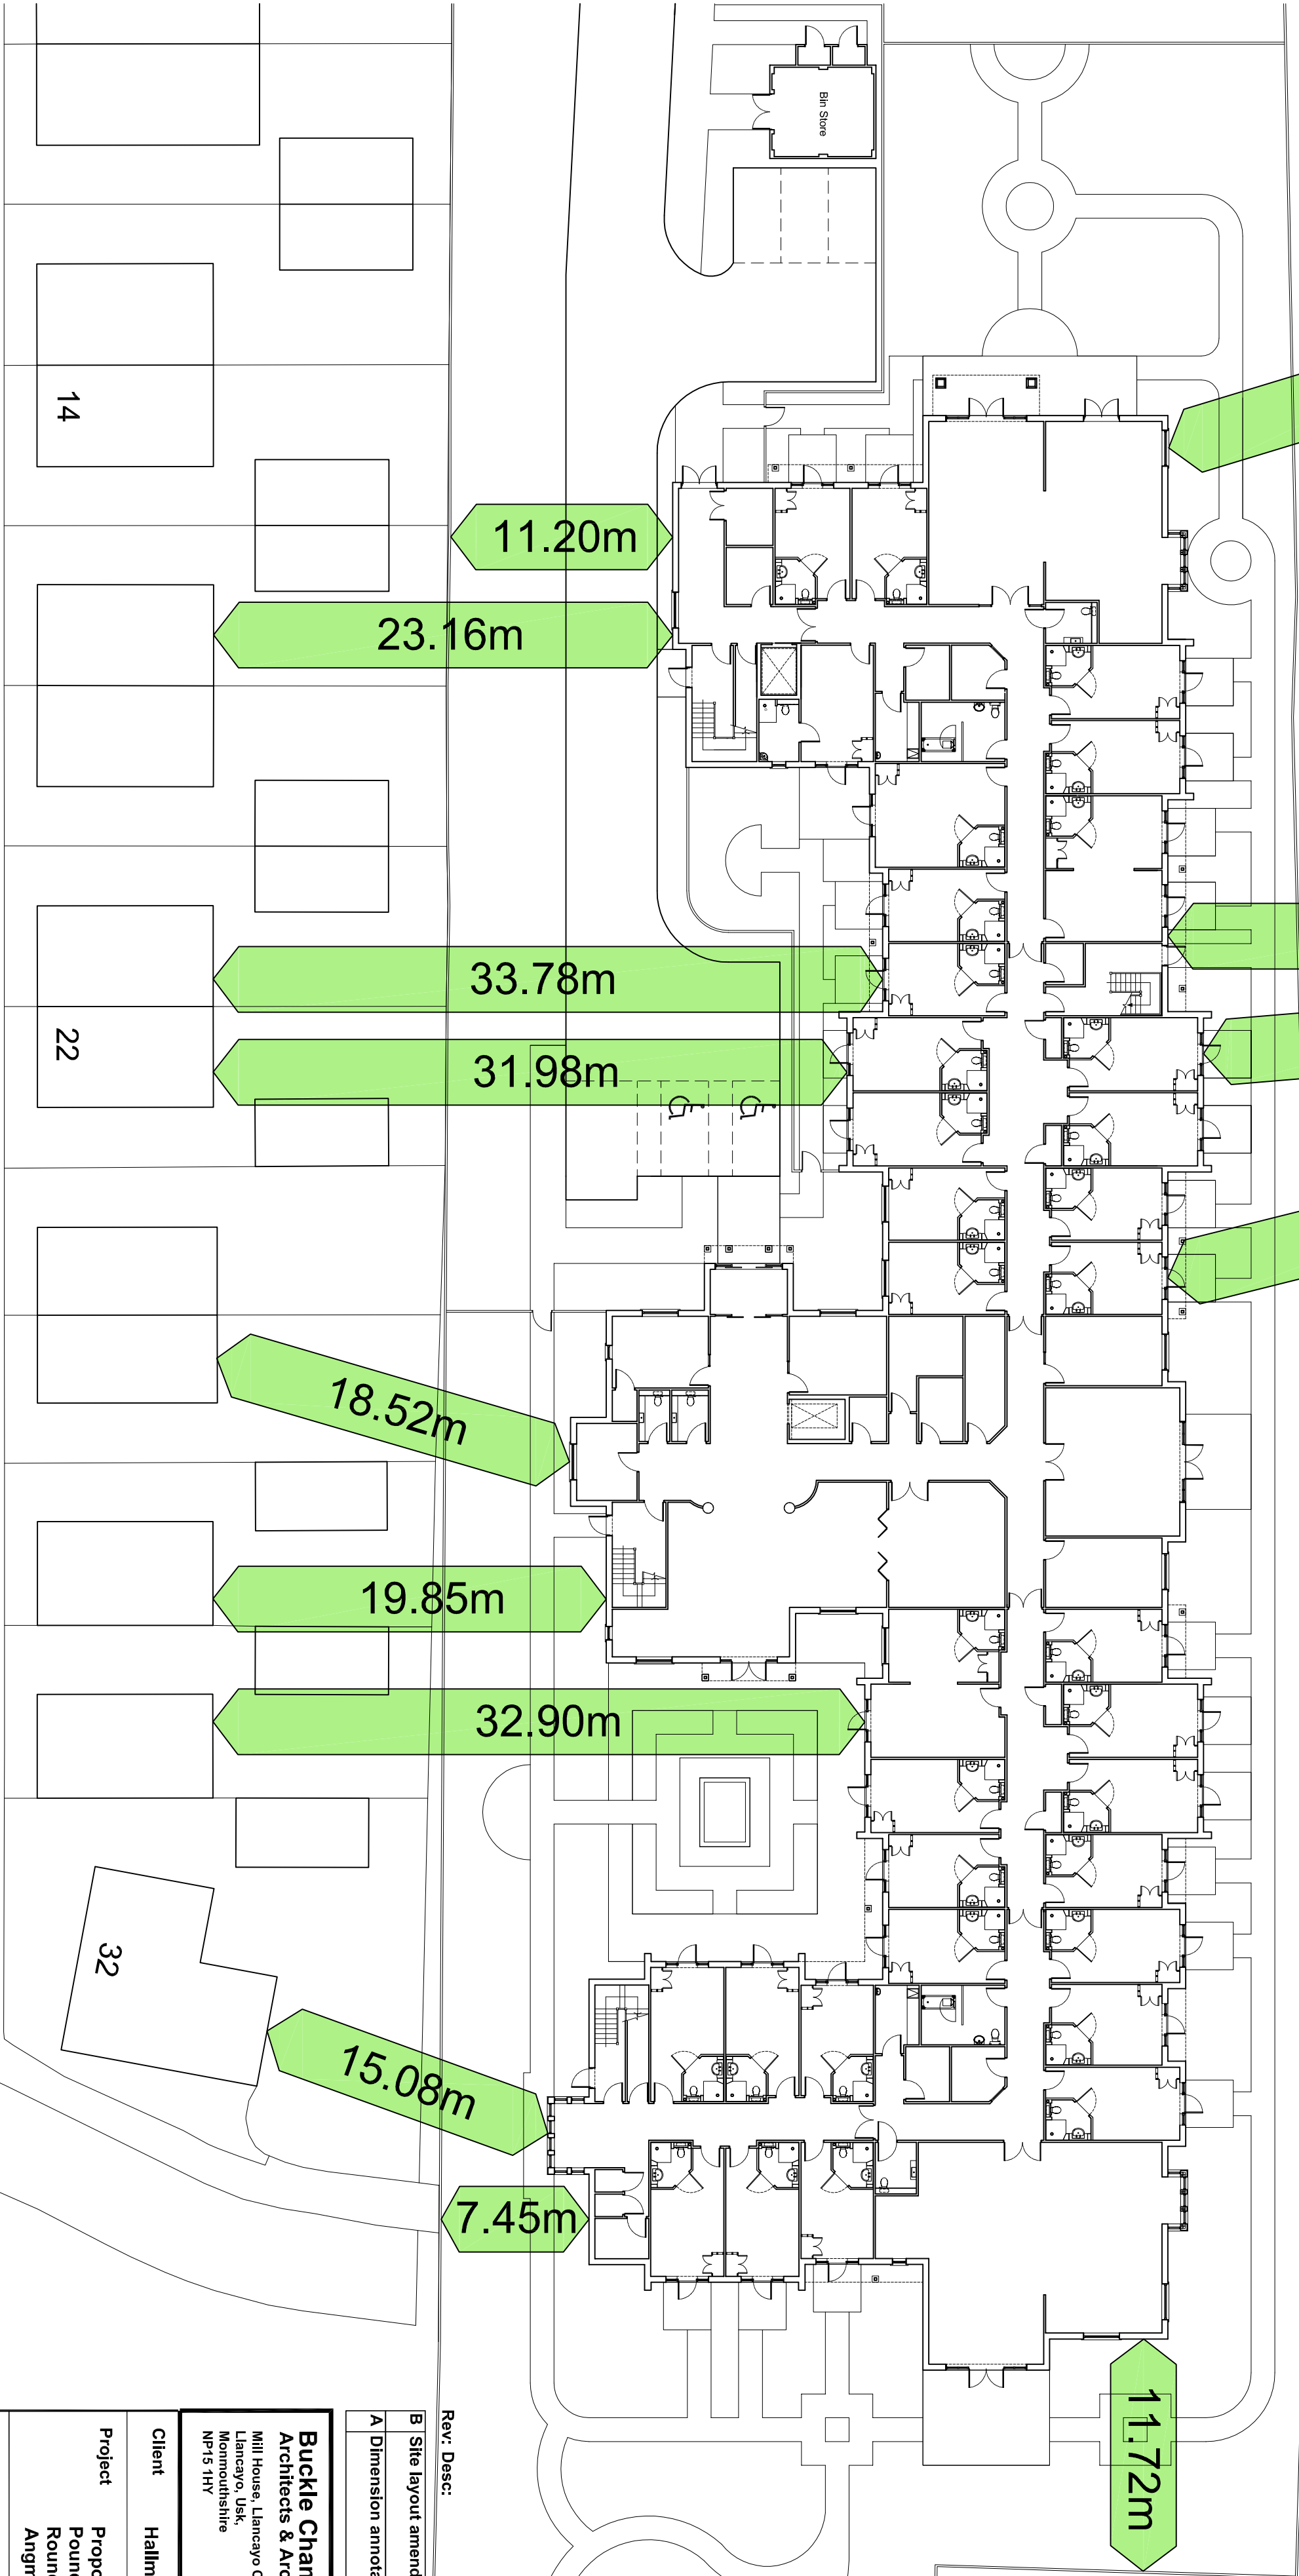


IDER AVENUE

LAMBERT WAY

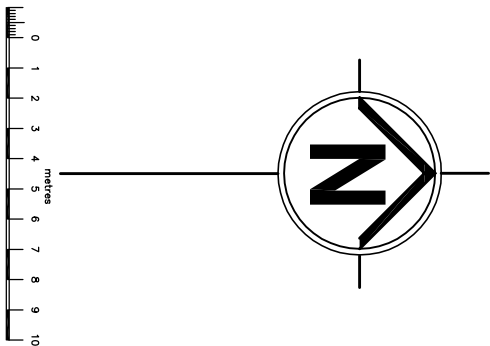

Rev. Desc.		By:	Date:	Chkd:
B	Site layout amended	RAC	23.03.18	.
A	Dimension annotation amended	RAC	13.03.18	.
Buckle Chamberlain Partnership Ltd. Architects & Architectural Technologists. Mill House, Llancayo Court, Llancayo, Usk, Monmouthshire NP15 1HY Tel: 01291 672264 01291 673424 Fax: 01291 671050 Email: enquiries@bucklechamberlain.co.uk				
Client		Hallmark Care Homes		
Project		Proposed Care Home Pound Place Roundstone Road Angmering		
Drawing		Information Site Plan		
Date	March 2018	Scale	1:250 @ A2	
Drawn by	RAC	Drawing No	1388/003	
Checked by	.	Status	B	

BROUGHAM GROVE