



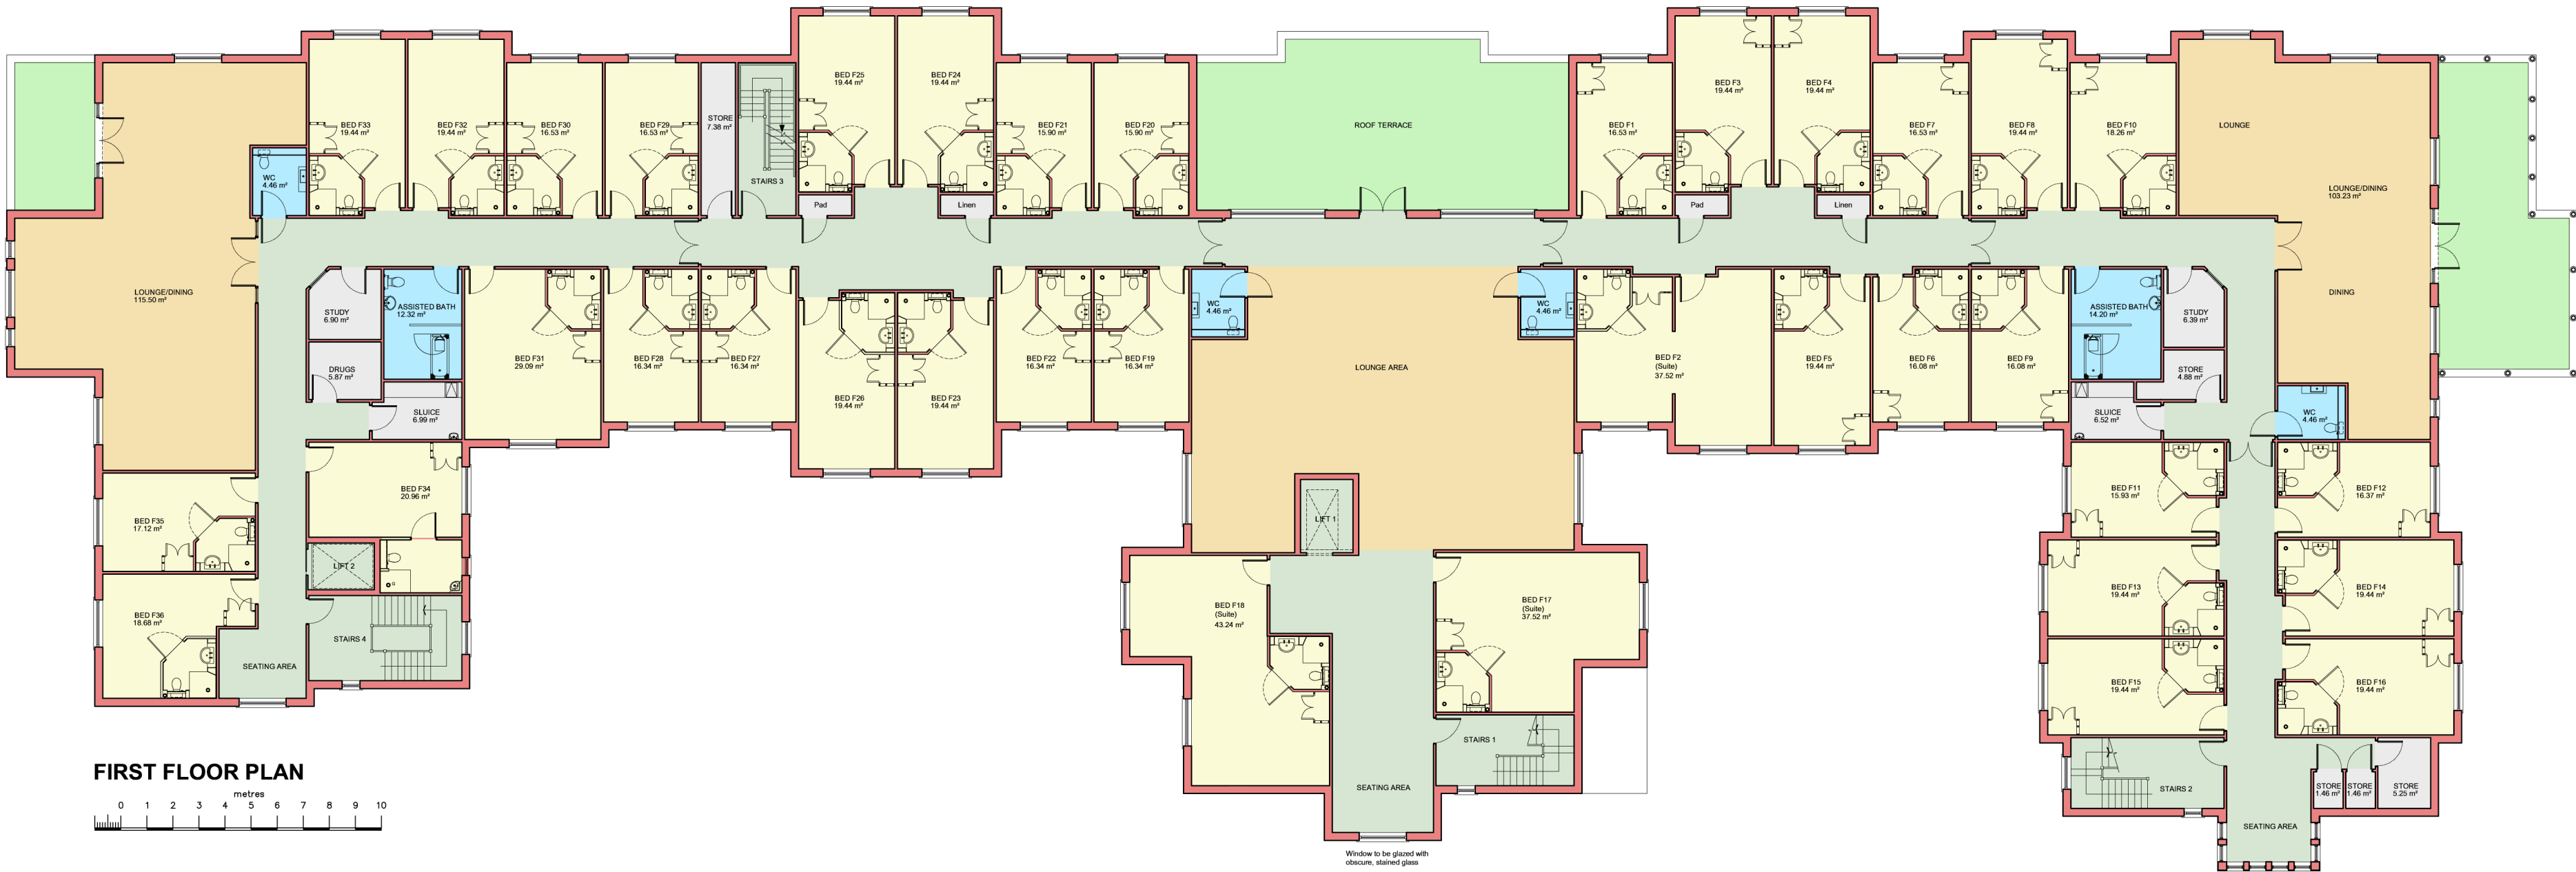

FIRST FLOOR PLAN

 

Rev: Desc: By: Date: Chkd:

B	Gable window to Bed F18 omitted.	RAC	22.03.18	.
A	Notes added regarding obscured, stained glass to seating areas.	RAC	13.03.18	.

Buckle Chamberlain Partnership Ltd.
Architects & Architectural Technologists.
Mill House, Llancayo Court,
Llancayo, Usk,
Monmouthshire
NP15 1HY
Tel: 01291 672264
01291 673424
Fax: 01291 671050
Email: enquiries@bucklechamberlain.co.uk

Client	Hallmark Care Homes		
Project	Proposed Care Home Pound Place Roundstone Lane Angmering		
Drawing	First Floor Plan		
Date	Feb. 2018	Scale	1:200 @ A2
Drawn by	RAC	Drawing No	1388/102 B
Checked by	.		
Status	Preliminary		